LEGEND

BSW
LEW REW
FSW

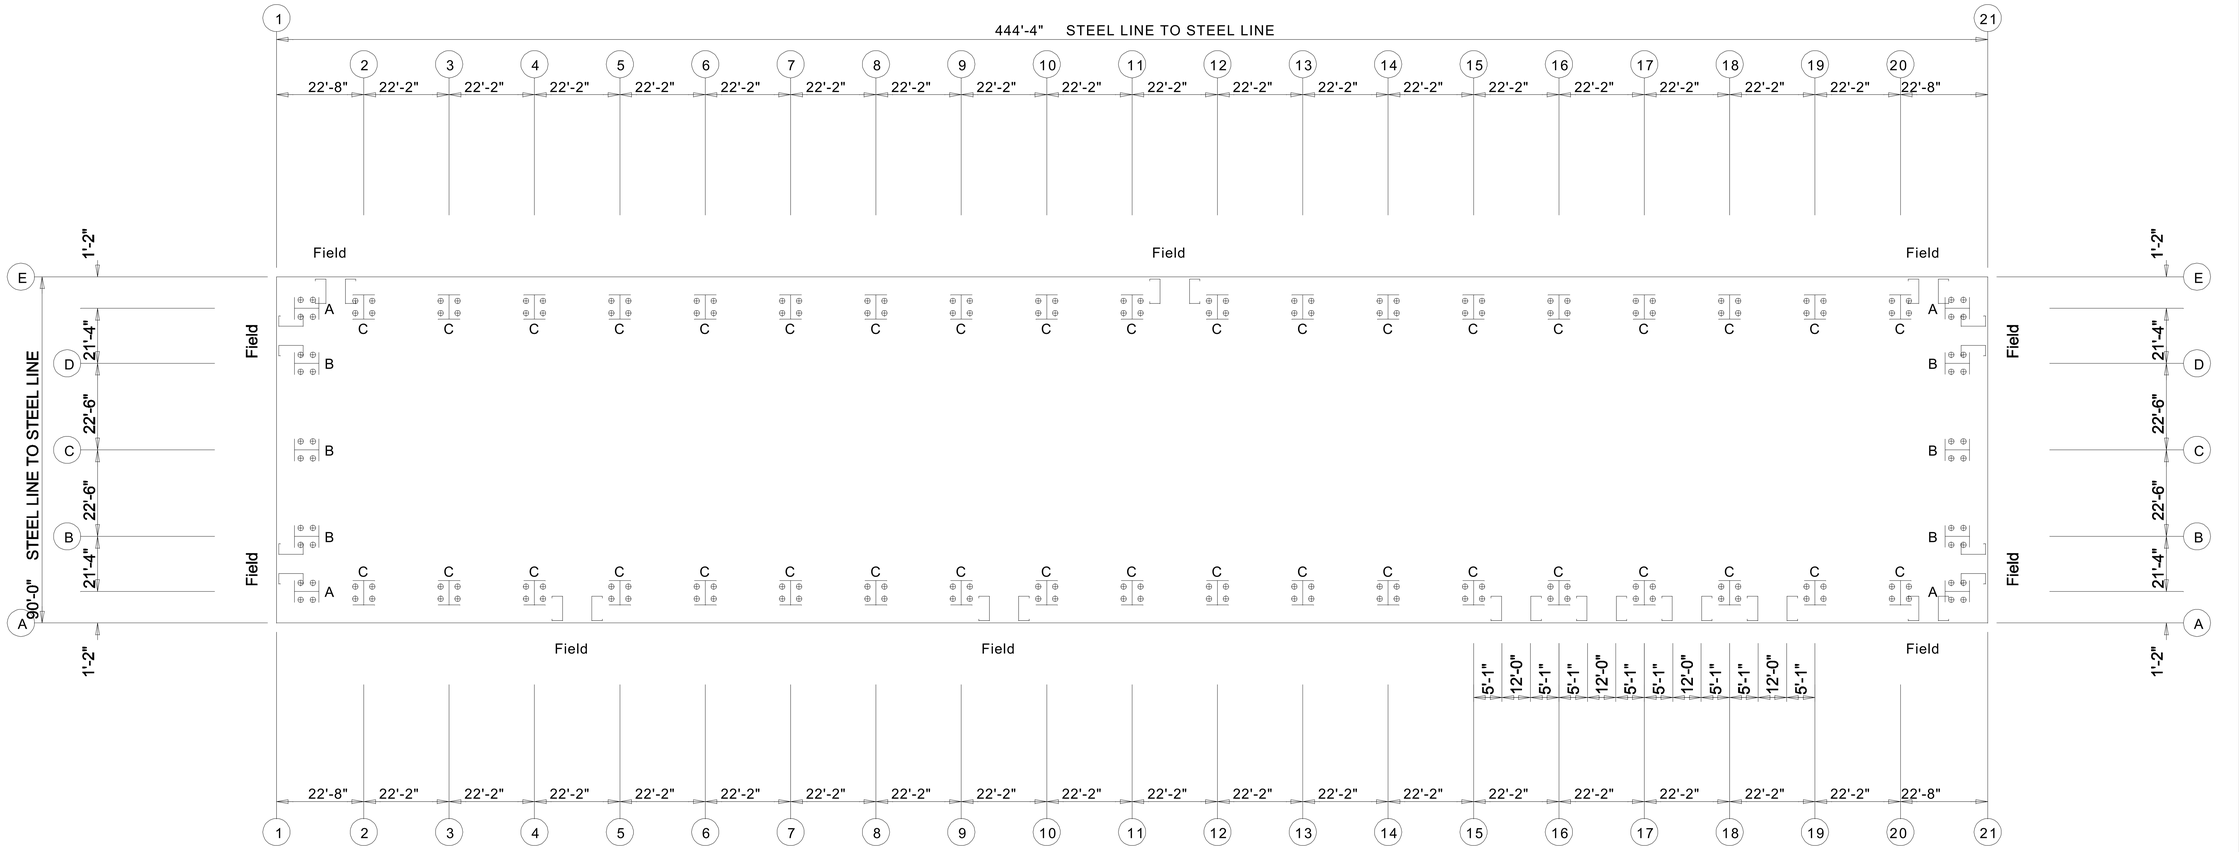

ANCHOR BOLT PLAN

NOTE: All Base Plates @ 100'-0" (U.N.)

Finished Floor @ 100'-0"

DRAWING IS NOT TO SCALE

Chester OP5
90'-0" x 444'-4" x 42'-0"
DATE: 6/30/20
REVISION: 0
DWN:
ENG:
APPD:

F.O.16802-1-1

REVISION HISTORY

REV.	DESCRIPTION	DATE

Chester OP5
DRAWING STATUS

THESE DRAWINGS HAVE BEEN GENERATED FOR VISUALIZATION PURPOSES ONLY. THEY ARE PRELIMINARY AND SHOULD NOT BE CONSIDERED FINAL. FINAL DRAWINGS WILL BE ISSUED ONLY AFTER AN ORDER HAS BEEN PLACED AND DESIGNATED "FOR FABRICATION".

FRAME LINES: 2 3 4 5 6 7 8 9 10 11 12 13 14 15 16 17 18 19 20

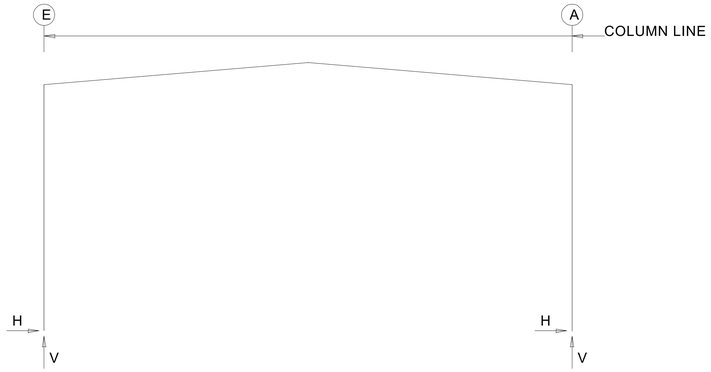

RIGID FRAME: ANCHOR BOLTS & BASE PLATES

Frm Line	Col Line	Anc. Qty	Bolt Dia	Base_Plate (in) Width	Length	Thick	AFF/BFF (in)
2*	E	4	0.750	8.000	11.56	0.500	0.0
2*	A	4	0.750	8.000	11.56	0.500	0.0

2* Frame lines: 2 3 4 5 6 7 8 9 10 11 12 13 14 15 16 17 18 19 20

RIGID FRAME: BASIC COLUMN REACTIONS (k)

Frame Line	Column Line	-----Dead---- Horiz	Vert	--Collateral- Horiz	Vert	-----Live---- Horiz	Vert	-----Snow---- Horiz	Vert	--Wind_Left1- Horiz	Vert	-Wind_Right1- Horiz	Vert
2*	E	1.4	5.2	1.9	5.1	7.5	20.2	10.5	28.2	-11.8	-19.8	3.9	-9.2
2*	A	-1.4	5.2	-1.9	5.1	-7.5	20.2	-10.5	28.2	-3.9	-9.2	11.8	-19.8

Frame Line	Column Line	--Wind_Left2- Horiz	Vert	-Wind_Right2- Horiz	Vert	--Wind_Long1- Horiz	Vert	--Wind_Long2- Horiz	Vert	-Seismic_Left Horiz	Vert	Seismic_Right Horiz	Vert
2*	E	-13.3	-12.5	2.6	-1.8	0.8	-22.7	0.2	-19.9	-0.6	-0.5	0.6	0.5
2*	A	-2.6	-1.8	13.3	-12.5	-0.2	-19.9	-0.8	-22.7	-0.6	0.5	0.6	-0.5

Frame Line	Column Line	-Seismic_Long Horiz	Vert	-MIN_SNOW-- Horiz	Vert	F1UNB_SL_L- Horiz	Vert	F1UNB_SL_R- Horiz	Vert
2*	E	0.0	-9.1	7.5	20.2	8.7	28.1	8.8	16.1
2*	A	0.0	-9.1	-7.5	20.2	-8.8	16.1	-8.7	28.1

2* Frame lines: 2 3 4 5 6 7 8 9 10 11 12 13 14 15 16 17 18 19 20

Chester OP5
90'-0" x 444'-4" x 42'-0"
DATE: 6/30/20
REVISION: 0
DWN:
APPD:
ENG:

F.O.16802-1-1

REVISION HISTORY

REV.	DESCRIPTION	DATE

Chester OP5
DRAWING STATUS

THESE DRAWINGS HAVE BEEN GENERATED FOR VISUALIZATION PURPOSES ONLY. THEY ARE PRELIMINARY AND SHOULD NOT BE CONSIDERED FINAL. FINAL DRAWINGS WILL BE ISSUED ONLY AFTER AN ORDER HAS BEEN PLACED AND DESIGNATED "FOR FABRICATION".

ENDWALL COLUMN: BASIC COLUMN REACTIONS (k)

Frm Line	Col Line	Dead Vert	Collat Vert	Live Vert	Snow Vert	Wind Left1 Vert	Wind Right1 Vert	Wind Left2 Vert	Wind Right2 Vert	Wind Press Horz	Wind Suct Horz	Wind Long1 Vert	Wind Long2 Vert
1	E	1.0	0.5	2.2	3.0	-2.5	-1.4	-1.6	-0.5	0.0	0.0	-2.7	-1.6
1	D	2.1	1.5	6.0	8.4	-7.7	-4.1	-5.5	-1.9	-8.3	9.1	-7.7	-4.1
1	C	2.0	1.3	5.0	7.0	-5.1	-5.1	-3.6	-3.6	-8.8	9.7	-4.9	-4.9
1	B	2.1	1.5	6.0	8.4	-4.1	-7.7	-1.9	-5.5	-8.3	9.1	-4.1	-7.7
1	A	1.0	0.5	2.2	3.0	-1.4	-2.5	-0.5	-1.6	0.0	0.0	-1.6	-2.7

Frm Line	Col Line	Seis Left Vert	Seis Right Vert	-MIN_SNOW-- Horz	-MIN_SNOW-- Vert	E1UNB_SL_L- Horz	E1UNB_SL_L- Vert	E1UNB_SL_R- Horz	E1UNB_SL_R- Vert
1	E	0.0	0.1	0.0	2.2	0.0	2.8	0.0	1.0
1	D	0.0	0.0	0.0	6.0	0.0	10.9	0.0	1.9
1	C	-0.1	-0.1	0.0	5.0	0.0	6.7	0.0	6.7
1	B	0.0	0.0	0.0	6.0	0.0	1.9	0.0	10.9
1	A	0.1	0.0	0.0	2.2	0.0	1.0	0.0	2.8

Frm Line	Col Line	Dead Vert	Collat Vert	Live Vert	Snow Vert	Wind_Left1 Horz	Wind_Left1 Vert	Wind_Right1 Horz	Wind_Right1 Vert	Wind_Left2 Horz	Wind_Left2 Vert	Wind_Right2 Horz	Wind_Right2 Vert	Wind Press Horz
21	A	1.0	0.5	2.2	3.0	0.0	-2.5	0.0	-1.8	0.0	-1.6	0.0	-0.9	0.0
21	B	2.1	1.5	6.0	8.4	4.7	-16.8	0.0	5.4	4.7	-14.6	0.0	7.6	-8.3
21	C	2.0	1.3	5.0	7.0	0.0	4.4	4.7	-14.3	0.0	5.9	4.7	-12.8	-8.8
21	D	2.1	1.5	6.0	8.4	0.0	-4.1	0.0	-7.7	0.0	-1.9	0.0	-5.5	-8.3
21	E	1.0	0.5	2.2	3.0	0.0	-1.8	0.0	-2.5	0.0	-0.9	0.0	-1.6	0.0

Frm Line	Col Line	Wind Suct Horz	Wind_Long1 Horz	Wind_Long1 Vert	Wind_Long2 Horz	Wind_Long2 Vert	Seis_Left Horz	Seis_Left Vert	Seis_Right Horz	Seis_Right Vert	-MIN_SNOW-- Horz	-MIN_SNOW-- Vert	E2UNB_SL_L- Horz	E2UNB_SL_L- Vert
21	A	0.0	0.0	-2.7	0.0	-1.6	0.0	0.0	0.0	0.0	0.0	2.2	0.0	2.8
21	B	9.1	0.0	-6.7	0.5	-5.0	1.6	-3.0	0.0	3.1	0.0	6.0	0.0	10.8
21	C	9.7	0.5	-5.8	0.0	-3.9	0.0	3.1	1.6	-3.2	0.0	5.0	0.0	6.8
21	D	9.1	0.0	-4.1	0.0	-7.7	0.0	0.0	0.0	0.0	0.0	6.0	0.0	1.9
21	E	0.0	0.0	-1.6	0.0	-2.7	0.0	0.0	0.0	0.0	0.0	2.2	0.0	1.0

Frm Line	Col Line	E2UNB_SL_R- Horz	E2UNB_SL_R- Vert
21	A	0.0	1.0
21	B	0.0	2.0
21	C	0.0	6.6
21	D	0.0	10.9
21	E	0.0	2.8

ANCHOR BOLT SUMMARY

Qty	Locate	Dia (in)	Type
⊕ 40	Endwall	3/4"	
⊕ 152	Frame	3/4"	

BUILDING BRACING REACTIONS

Wall Loc	Wall Line	Col Line	Reactions in plane of wall ± Reactions(k) Wind Horz	Wind Vert	Seismic Horz	Seismic Vert	Panel_Shear (lb/ft) Wind	Panel_Shear (lb/ft) Seis
L_EW	1						78	78
F_SW	A	5,6	3.8	*	5.1	*		
		10,11	3.8	*	5.1	*		
		14,15	3.8	*	5.1	*		
		19,20	3.8	*	5.1	*		
R_EW	21	B,C	Bracing, see EW reactions					
B_SW	E	20,19	3.8	*	5.1	*		
		15,14	3.8	*	5.1	*		
		11,10	3.8	*	5.1	*		
		6,5	3.8	*	5.1	*		

*See RF reactions table for vertical and horizontal reactions in plane of the rigid frame.

ENDWALL COLUMN: ANCHOR BOLTS & BASE PLATES

Frm Line	Col Line	Anc. Bolt Qty	Anc. Bolt Dia	Base Plate (in) Width	Base Plate (in) Length	Base Plate (in) Thick	AFF/BFF (in)
1	E	4	0.750	6.000	12.00	0.375	0.0
1	D	4	0.750	8.000	12.25	0.375	0.0
1	C	4	0.750	8.000	12.25	0.375	0.0
1	B	4	0.750	8.000	12.25	0.375	0.0
1	A	4	0.750	6.000	12.00	0.375	0.0
21	A	4	0.750	6.000	12.00	0.375	0.0
21	B	4	0.750	8.000	12.25	0.375	0.0
21	C	4	0.750	8.000	12.25	0.375	0.0
21	D	4	0.750	8.000	12.25	0.375	0.0
21	E	4	0.750	6.000	12.00	0.375	0.0

DESIGN INFORMATION

1. All loading conditions are examined and only the maximum / minimum H or V and the corresponding H or V are reported.

2. Positive reactions are shown in the sketch. Foundation loads are in opposite directions.

3. Bracing reactions are in the plane of the brace with the H pointing away from the braced bay. The vertical reaction is downward.

4. Building reactions are based on the following building data:

DESIGN CRITERIA

Width (ft)	= 90
Length (ft)	= 444.33
Eave Height (ft)	= 42
Roof Slope (rise/12)	= 1.0:12
Building Code	= IBC 18
Local Code (State/Prov)	= IBC 18
Dead Load (psf)	= 2.250
Collateral Load (psf)	= 5.0000
Roof Live Load (psf)	= 20.00
Frame Live Load (psf)	= 20.00
Snow:	
Ground Snow Load (psf)	= 40.0000
Snow Importance	= 1.00
Thermal Coefficient	= 1.00
Snow Exposure Factor	= 1.0000
Slippery Roof	= N
Roof Snow Load, Pf (psf)	= 28
Min Snow Load, Pmin (psf)	= 20.0000
Wind:	
Ultimate Wind Speed (mph)	= 111 mph
Occupancy Category	= II - Normal
Importance - Wind	= 1.00
Wind Exposure	= B
Enclosure Classification	= C
--Internal Pressure Coefficients--	
Pressure	= 0.18
Suction	= -0.18
----Components & Cladding----	
Design Pressure:	
Pressure (psf)	= 21.91
Suction (psf)	= -29.21

Equivalent Lateral Brace Force Procedure.

Steel systems not specifically detailed for seismic resistance.

SEISMIC CRITERIA

Seismic Importance	= 1.00	
Occupancy Category	= II - Normal	
Mapped Spectral Response Accelerations		
Ss	= 0.2393	
S1	= 0.0568	
---Spectral Response Coefficients---		
Sds	= 0.2549	
Sd1	= 0.0896	
Site Class	= D	
Seismic Design Category	= B	
------Base Shear------		
Expanded Formula	= 0.667*Ie*Fa*Ss*W/R	
Longitudinal Base Shear	(k)	=40.61
Transverse Base Shear	(k)	=26.30
--Seismic Response Coefficients--		
Frame	= 0.052	
FSW	= 0.085	
BSW	= 0.085	
--Response Modification Factors--		
Frame	= 3	
FSW	= 3	
BSW	= 3	

DEFLECTION LIMITS

ENDWALL COLUMN	L/ 120
ENDWALL RAFTER (Live)	L/ 180
ENDWALL RAFTER (Wind)	L/ 180
WALL GIRTS	L/ 90
PURLIN (LIVE)	L/ 150
PURLIN (WIND)	L/ 150
WALL PANEL	L/ 90
ROOF PANEL (Live)	L/ 120
ROOF PANEL (Wind)	L/ 120
Main Frame (Horiz)	L/ 60
Main Frame (Vert)	L/ 180
WIND BRACING	L/ 60
Main Frame (Crane)	L/ 100
Main Frame (Seismic)	L/ 60
SEISMIC BRACING	L/ 60
PARTITION COLUMN	L/ 120
PARTITION GIRT	L/ 90
PARTITION PANEL	L/ 90

Chester OP5
90'-0" x 444'-4" x 42'-0"
DATE: 6/30/20
DWN:
ENG:
REVISION: 0
APPD:

F.O.16802-1-1

REVISION HISTORY
DESCRIPTION | DATE | REV.

Chester OP5
DRAWING STATUS

THESE DRAWINGS HAVE BEEN GENERATED FOR VISUALIZATION PURPOSES ONLY. THEY ARE PRELIMINARY AND SHOULD NOT BE CONSIDERED FINAL. FINAL DRAWINGS WILL BE ISSUED ONLY AFTER AN ORDER HAS BEEN PLACED AND DESIGNATED "FOR FABRICATION".

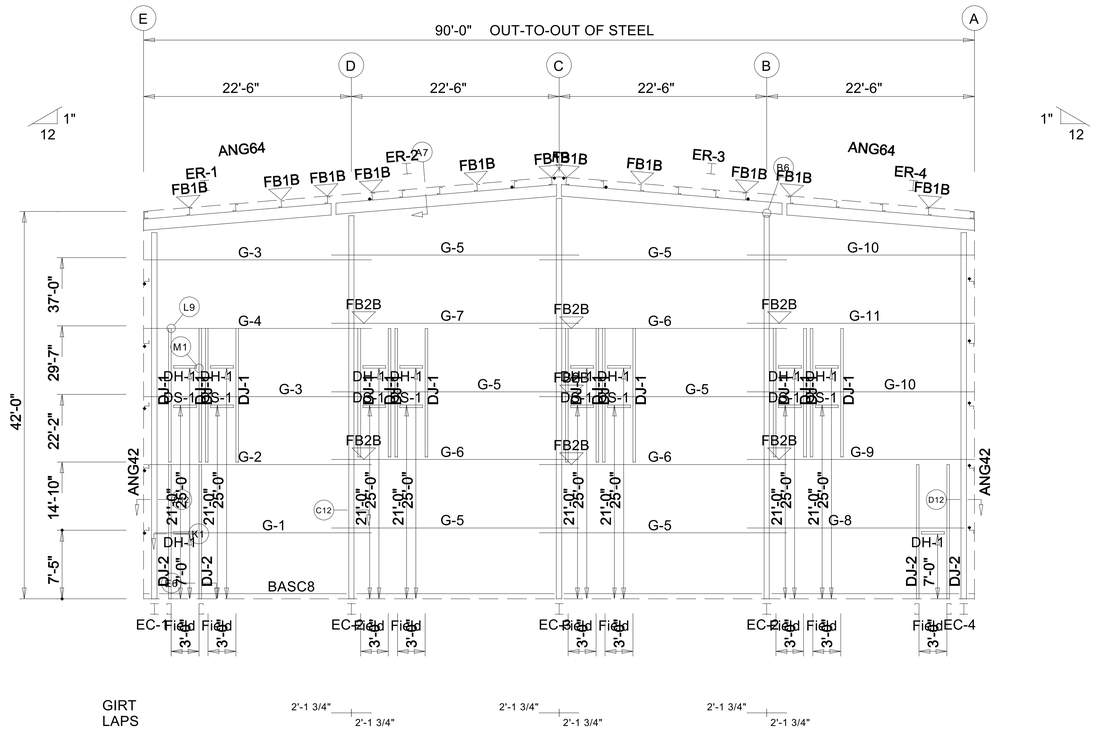

ENDWALL FRAMING: FRAME LINE 1

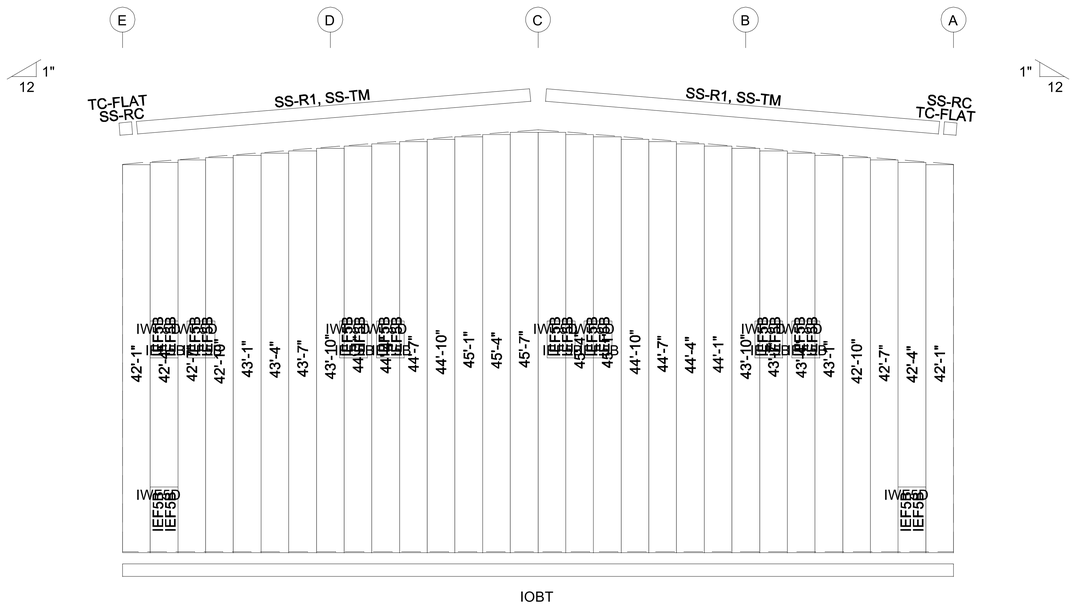

ENDWALL SHEETING & TRIM: FRAME LINE 1

PANELS: 26 Ga. R - TBD

GENERAL NOTES:

1. Use TEK5WW screws in place of SD150 panel screws at all 10 gage members.
2. See detail C7A for field coping of coldform endwall column flange braces.
3. All connections to door or window jambs where the clip is not designated in the clip table / drawing are made with JC# clips (#= Girt Depth).

BOLT TABLE
FRAME LINE 1

LOCATION	QUAN	TYPE	DIA	LENGTH
ER-1/ER-2	8	A325	1/2"	1 1/2"
ER-2/ER-3	8	A325	1/2"	1 1/2"
ER-3/ER-4	8	A325	1/2"	1 1/2"
Cor_Column/Raf	2	A325	3/4"	1 3/4"
EC-2/ER-2	2	A325	3/4"	1 3/4"
EC-3/ER-3	2	A325	1/2"	1 3/4"
EC-2/ER-3	2	A325	3/4"	1 3/4"

MEMBER TABLE
FRAME LINE 1

QUAN	MARK	PART	LENGTH
1	EC-1	W12X16	40'-4 1/2"
2	EC-2	W12X26	42'-1 13/16"
1	EC-3	W12X26	43'-9 15/16"
1	EC-4	W12X16	40'-4 1/2"
1	ER-1	W10X12	20'-7 3/4"
1	ER-2	W10X12	24'-6 1/8"
1	ER-3	W10X12	24'-6 1/8"
1	ER-4	W10X12	20'-7 3/4"
16	DJ-1	08X35C16	14'-8 1/2"
4	DJ-2	08X35C16	14'-9 3/4"
10	DH-1	08X35C16	3'-0"
8	DS-1	08X35C16	3'-0"
1	G-1	08X25Z16	23'-11 1/2"
1	G-2	08X25Z10	24'-7 1/2"
2	G-3	08X25Z16	24'-7 1/2"
1	G-4	08X25Z13	24'-7 1/2"
6	G-5	08X25Z16	26'-9 1/2"
3	G-6	08X25Z13	26'-9 1/2"
1	G-7	08X25Z14	26'-9 1/2"
1	G-8	08X25Z16	23'-11 1/2"
1	G-9	08X25Z12	24'-7 1/2"
2	G-10	08X25Z16	24'-7 1/2"
1	G-11	08X25Z13	24'-7 1/2"

FLANGE BRACE TABLE
FRAME LINE 1

ID	MARK	LENGTH
1	FB1B	1'-4 3/8"
2	FB2B	1'-5 1/4"

DRAWING IS NOT TO SCALE

TRIM COLORS

EAVE TRIM	= TBD	CORNER TRIM	= TBD
BASE TRIM	= TBD	GUTTER	= TBD
DOOR TRIM	= TBD	DOWNSPOUTS	= TBD
RAKE TRIM	= TBD		

* LINER TRIM = Liner panel color
* SOFFIT TRIM = Soffit panel color
* ONLY APPLICABLE IF LINER TRIM OR SOFFIT PANEL IS INDICATED ON BUILDING ORDER.

Chester OP5
90'-0" x 444'-4" x 42'-0"
DATE: 6/30/20
DWN:
ENG:
REVISION: 0
APPD:

F.O.16802-1-1

REVISION HISTORY
DESCRIPTION
DATE
REV.

Chester OP5
DRAWING STATUS

THESE DRAWINGS HAVE BEEN GENERATED FOR VISUALIZATION PURPOSES ONLY. THEY ARE PRELIMINARY AND SHOULD NOT BE CONSIDERED FINAL. FINAL DRAWINGS WILL BE ISSUED ONLY AFTER AN ORDER HAS BEEN PLACED AND DESIGNATED "FOR FABRICATION".

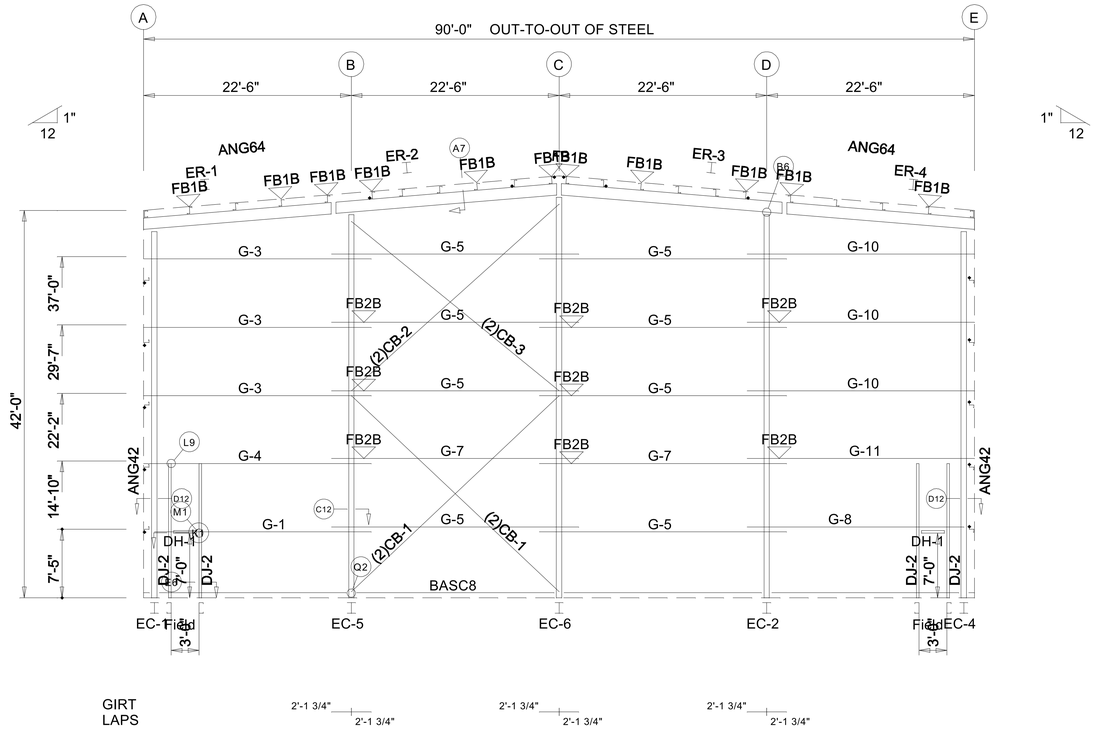

ENDWALL FRAMING: FRAME LINE 21

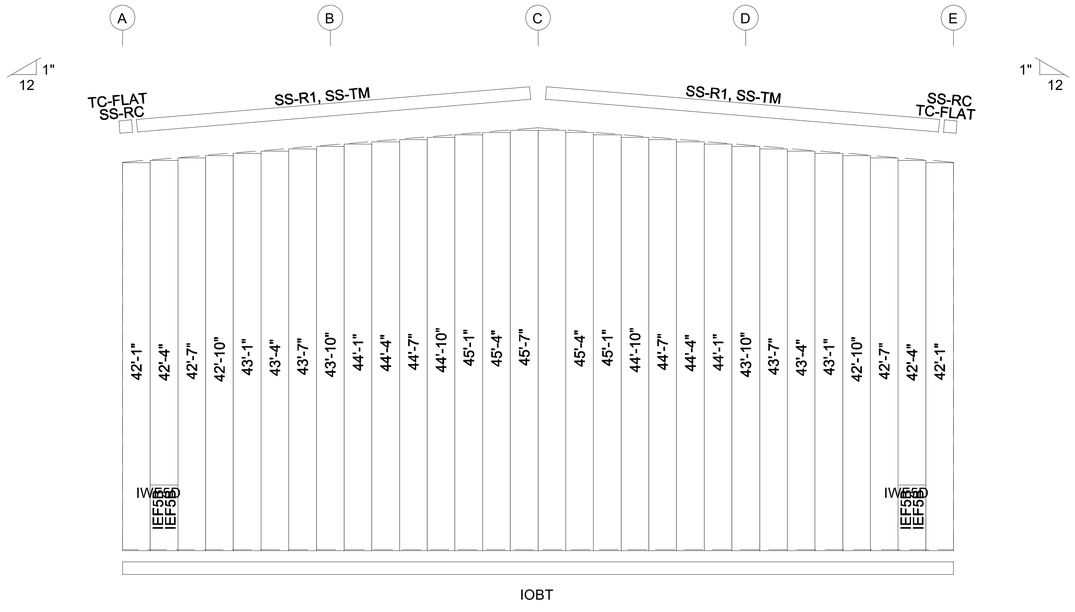

ENDWALL SHEETING & TRIM: FRAME LINE 21

PANELS: 26 Ga. R - TBD

GENERAL NOTES:

1. Use TEK5WW screws in place of SD150 panel screws at all 10 gage members.
2. See detail C7A for field coping of coldform endwall column flange braces.
3. All connections to door or window jambs where the clip is not designated in the clip table / drawing are made with JC# clips (#= Girt Depth).

BOLT TABLE
FRAME LINE 21

LOCATION	QUAN	TYPE	DIA	LENGTH
ER-1/ER-2	8	A325	1/2"	1 1/2"
ER-2/ER-3	8	A325	1/2"	1 1/2"
ER-3/ER-4	8	A325	1/2"	1 1/2"
Cor_Column/Raf	2	A325	3/4"	1 3/4"
EC-5/ER-2	2	A325	3/4"	1 3/4"
EC-6/ER-3	2	A325	1/2"	1 3/4"
EC-2/ER-3	2	A325	3/4"	1 3/4"

MEMBER TABLE
FRAME LINE 21

QUAN	MARK	PART	LENGTH
1	EC-1	W12X16	40'-4 1/2"
1	EC-2	W12X26	42'-1 13/16"
1	EC-4	W12X16	40'-4 1/2"
1	EC-5	W12X26	42'-1 13/16"
1	EC-6	W12X26	43'-9 15/16"
1	ER-1	W10X12	20'-7 3/4"
1	ER-2	W10X12	24'-6 1/8"
1	ER-3	W10X12	24'-6 1/8"
1	ER-4	W10X12	20'-7 3/4"
4	DJ-2	08X35C16	14'-9 3/4"
2	DH-1	08X35C16	3'-0"
1	G-1	08X25Z16	23'-11 1/2"
3	G-3	08X25Z16	24'-7 1/2"
1	G-4	08X25Z13	24'-7 1/2"
8	G-5	08X25Z16	26'-9 1/2"
2	G-7	08X25Z14	26'-9 1/2"
1	G-8	08X25Z16	23'-11 1/2"
3	G-10	08X25Z16	24'-7 1/2"
1	G-11	08X25Z13	24'-7 1/2"
4	CB-1	CABLE500	28'-2 11/16"
2	CB-2	CABLE500	27'-10 3/16"
2	CB-3	CABLE500	26'-9 1/16"

FLANGE BRACE TABLE
FRAME LINE 21

▽ID	MARK	LENGTH
1	FB1B	1'-4 3/8"
2	FB2B	1'-5 1/4"

DRAWING IS NOT TO SCALE

TRIM COLORS

EAVE TRIM	= TBD	CORNER TRIM	= TBD
BASE TRIM	= TBD	GUTTER	= TBD
DOOR TRIM	= TBD	DOWNSPOUTS	= TBD
RAKE TRIM	= TBD		

* LINER TRIM = Liner panel color
* SOFFIT TRIM = Soffit panel color

* ONLY APPLICABLE IF LINER TRIM OR SOFFIT PANEL IS INDICATED ON BUILDING ORDER.

Chester OP5
90'-0" x 444'-4" x 42'-0"
DATE: 6/30/20
ENG:
REVISION: 0
DWN:
APPD:

F.O.16802-1-1

REVISION HISTORY

REV.	DESCRIPTION	DATE

Chester OP5
DRAWING STATUS

THESE DRAWINGS HAVE BEEN GENERATED FOR VISUALIZATION PURPOSES ONLY. THEY ARE PRELIMINARY AND SHOULD NOT BE CONSIDERED FINAL. FINAL DRAWINGS WILL BE ISSUED ONLY AFTER AN ORDER HAS BEEN PLACED AND DESIGNATED "FOR FABRICATION".

PAGE OF

SPLICE BOLT TABLE

Mark	Qty Top	Bot	Int	Type	Dia	Length
SP-1	4	4	6	A325	0.750	2.25
SP-2	4	4	6	A325	1.000	2.75
SP-3	4	4	2	A325	0.750	2.25
SP-4	4	4	4	A325	0.750	2.50

FLANGE BRACES: Both Sides(U.N.)
FBxxB(1)
B - L20X3/16
A - L15X1/8

MEMBER TABLE

Mark	Web Depth Start/End	Web Plate Thick	Web Plate Length	Outside Flange W x Thk x Length	Inside Flange W x Thk x Length
RF1-1	11.0/39.8	0.188	240.0	6 x 1/4" x 299.4	6 x 5/16" x 120.8
	39.8/46.9	0.219	59.4		6 x 3/8" x 180.7
RF1-2	47.0/47.0	0.219	136.9	6 x 1/4" x 193.3	6 x 1/2" x 60.0
	47.0/47.0	0.250	60.0	8 x 1/4" x 51.3	6 x 5/8" x 87.9
RF1-3	45.0/18.1	0.188	249.3	6 x 1/4" x 129.3	6 x 5/8" x 69.7
				6 x 5/16" x 120.0	6 x 3/8" x 60.3
					6 x 5/16" x 120.7
RF1-4	18.0/29.0	0.188	237.7	6 x 1/2" x 237.7	6 x 5/16" x 235.5

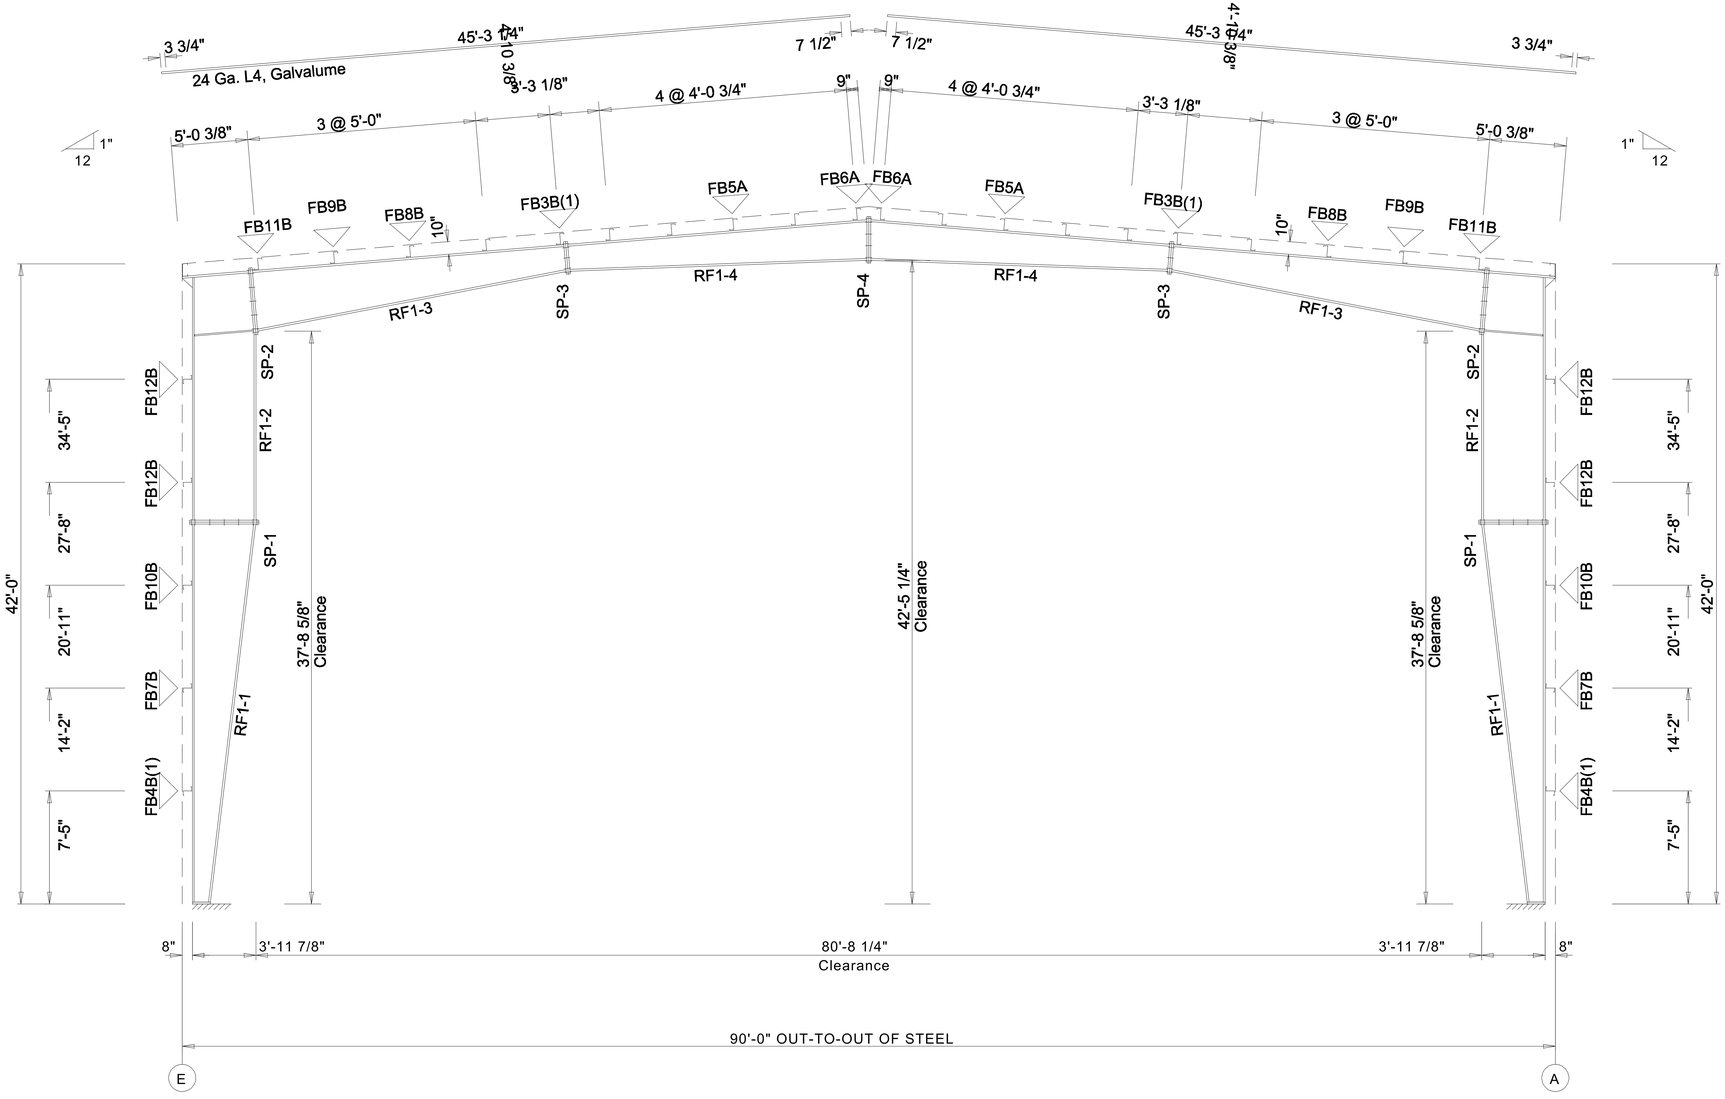

RIGID FRAME ELEVATION: FRAME LINE 2 3 4 5 6 7 8 9 10 11 12 13 14 15 16 17 18 19 20

GENERAL NOTES:

1. See Detail Sheets for Connection Information.
2. See Shipping List for Flange Brace Lengths.

DRAWING IS NOT TO SCALE

Chester OP5
90'-0" x 444'-4" x 42'-0"
DATE: 6/30/20
REVISION: 0
DWN:
APPD:
ENG:

F.O.16802-1-1

REVISION HISTORY
DATE | DESCRIPTION | REV.

Chester OP5
DRAWING STATUS

THESE DRAWINGS HAVE BEEN GENERATED FOR VISUALIZATION PURPOSES ONLY. THEY ARE PRELIMINARY AND SHOULD NOT BE CONSIDERED FINAL. FINAL DRAWINGS WILL BE ISSUED ONLY AFTER AN ORDER HAS BEEN PLACED AND DESIGNATED "FOR FABRICATION".

PAGE OF

MEMBER TABLE
ROOF PLAN

QUAN	MARK	PART	LENGTH
20	P-1	10X25Z13	25'-9 1/2"
44	P-2	10X25Z14	28'-5 1/2"
310	P-3	10X25Z16	28'-5 1/2"
20	P-4	10X25Z13	25'-9 1/2"
6	P-5	10X25Z13	28'-5 1/2"
2	E-1	10X35E14	22'-7 1/2"
24	E-2	10X35E13	22'-1 1/2"
4	E-3	11X35E12	22'-1 1/2"
8	E-4	10X35E10	22'-1 1/2"
2	E-5	10X35E14	22'-7 1/2"
32	CB-6	CABLE500	29'-11 3/8"
32	CB-7	CABLE500	26'-8 3/4"

SPECIAL BOLTS
ROOF PLAN

ID	QUAN	TYPE	DIA	LENGTH	WASH
1	4	A325	1/2"	1 1/4"	0

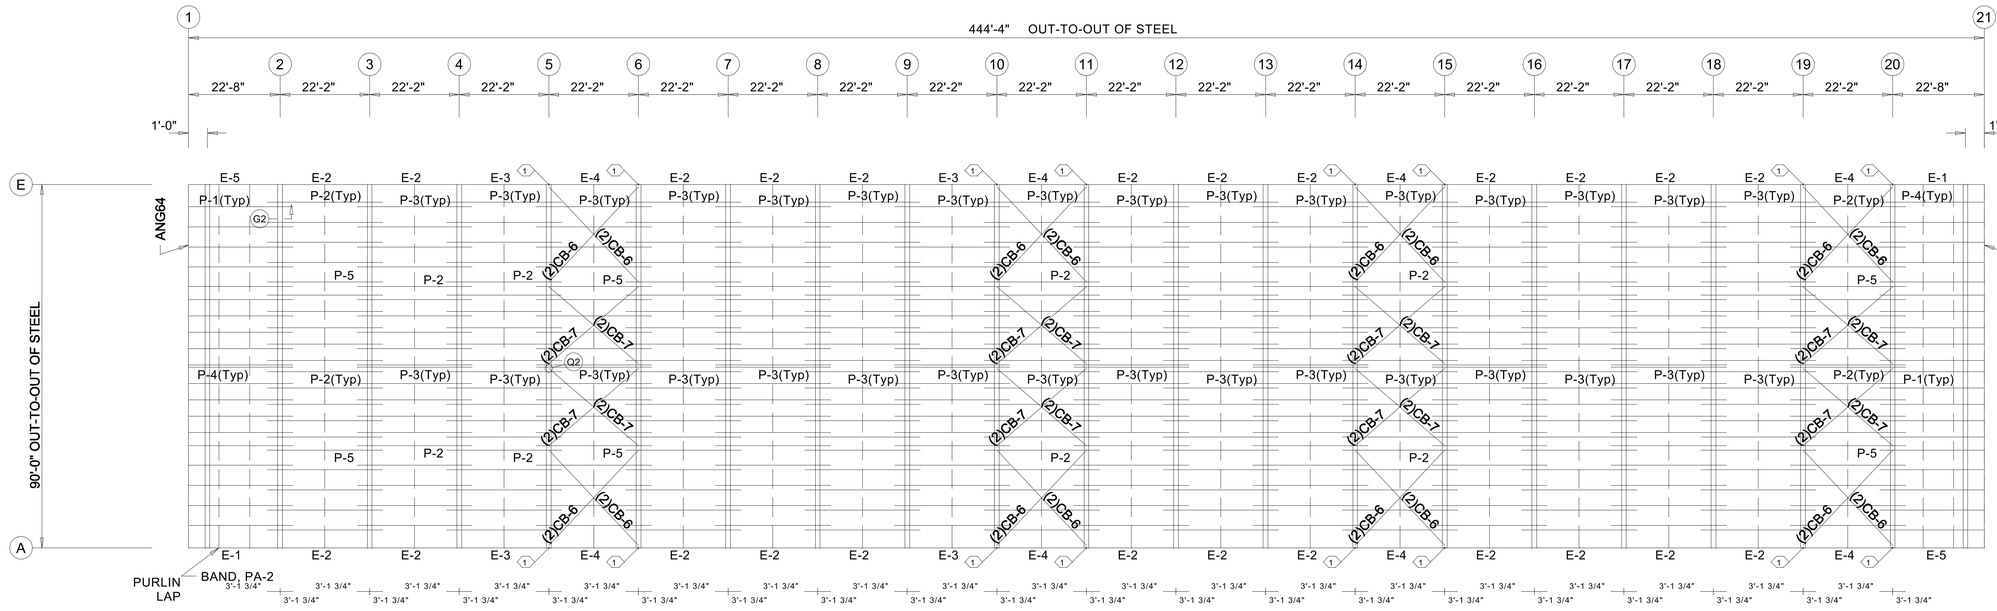

ROOF FRAMING PLAN

GENERAL NOTES:

1. Screw Down Roof: Use TEK5WW screws in place of SD150 panel screws at all 10 gage purlins, eave struts, or roof joists.
2. Standing Seam Roof: Use FST#6 in place of FST#1 clip to purlin screws at all 10 gage purlins, eave struts, or at roof joists.

DRAWING IS NOT TO SCALE

Chester OP5
90'-0" x 444'-4" x 42'-0"
DATE: 6/30/20
ENG:
REVISION: 0
DWN:
APPD:

F.O.16802-1-1

REVISION HISTORY

REV.	DESCRIPTION	DATE

Chester OP5
DRAWING STATUS

THESE DRAWINGS HAVE BEEN GENERATED FOR VISUALIZATION PURPOSES ONLY. THEY ARE PRELIMINARY AND SHOULD NOT BE CONSIDERED FINAL. FINAL DRAWINGS WILL BE ISSUED ONLY AFTER AN ORDER HAS BEEN PLACED AND DESIGNATED "FOR FABRICATION".

PAGE OF

MEMBER TABLE FRAME LINE E			
QUAN	MARK	PART	LENGTH
6	DJ-4	08X35C16	14'-1 3/4"
3	DH-1	08X35C16	3'-0"
4	G-14	08X25Z16	23'-9 1/2"
1	G-15	08X25Z13	23'-9 1/2"
88	G-16	08X25Z16	24'-5 1/2"
2	G-18	08X25Z14	24'-5 1/2"
4	G-22	08X25Z16	23'-9 1/2"
1	G-23	08X25Z13	23'-9 1/2"
16	CB-4	CABLE500	27'-1 15/16"
16	CB-5	CABLE500	26'-8 5/16"

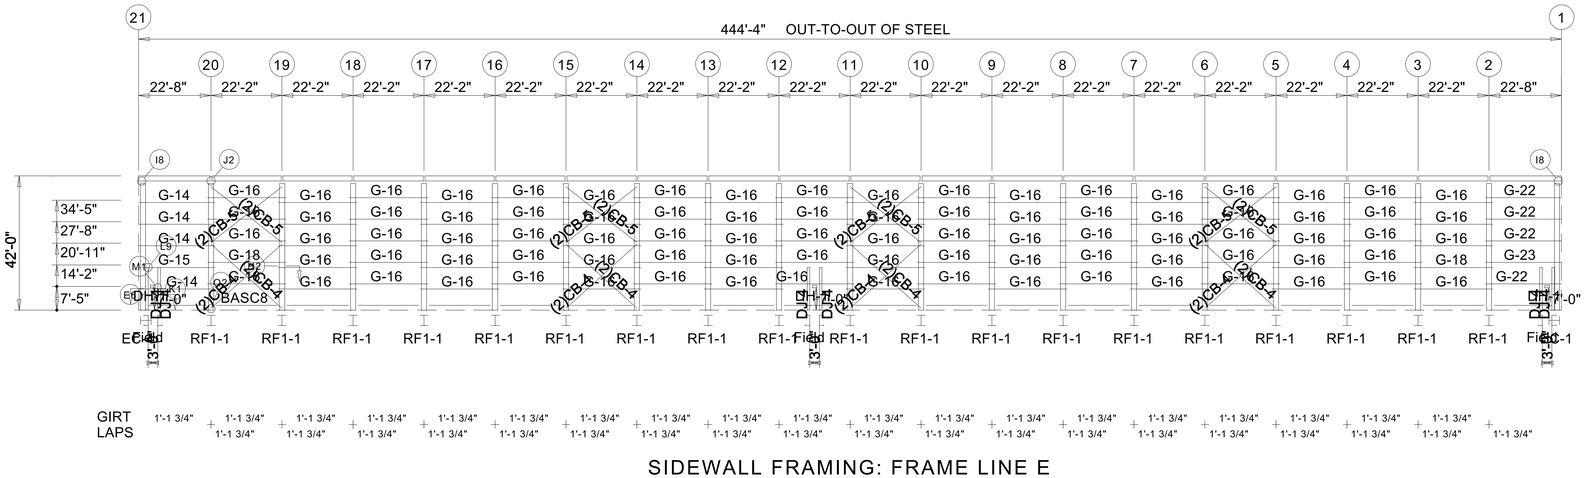

SIDEWALL FRAMING: FRAME LINE E

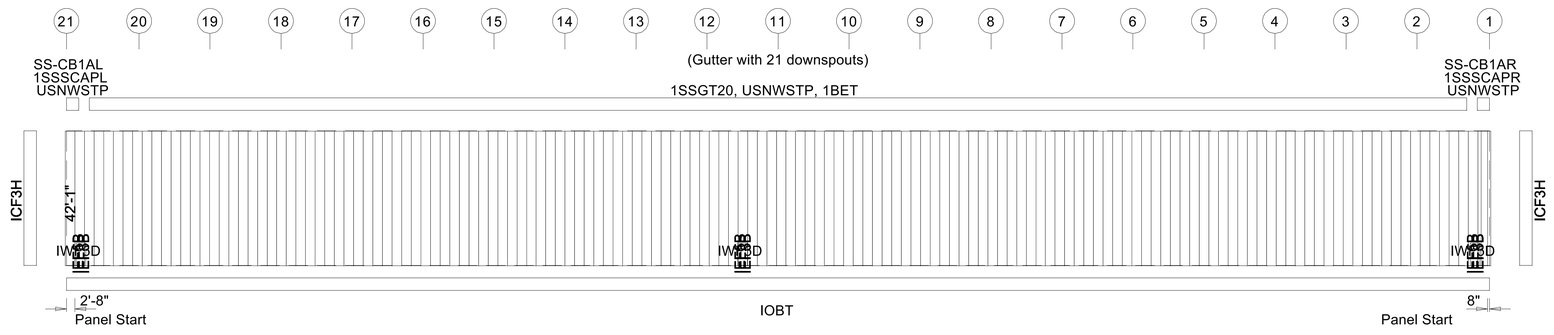

SIDEWALL SHEETING & TRIM: FRAME LINE E

PANELS: 26 Ga. R - TBD

DRAWING IS NOT TO SCALE

TRIM COLORS			
EAVE TRIM	= TBD	CORNER TRIM	= TBD
BASE TRIM	= TBD	GUTTER	= TBD
DOOR TRIM	= TBD	DOWNSPOUTS	= TBD
RAKE TRIM	= TBD		
* LINER TRIM	= Liner panel color		
* SOFFIT TRIM	= Soffit panel color		

* ONLY APPLICABLE IF LINER TRIM OR SOFFIT PANEL IS INDICATED ON BUILDING ORDER.

GENERAL NOTES:

1. Use TEK5WW screws in place of SD150 panel screws at all 10 gage members.
2. All connections to door or window jambs where the clip is not designated in the clip table / drawing are made with JC# clips (#= Girt Depth).

Chester OP5
90'-0" x 444'-4" x 42'-0"
DATE: 6/30/20
ENG:
REVISION: 0
DWN:
APPD:

F.O.16802-1-1

REVISION HISTORY

REV.	DESCRIPTION	DATE

Chester OP5
DRAWING STATUS

THESE DRAWINGS HAVE BEEN GENERATED FOR VISUALIZATION PURPOSES ONLY. THEY ARE PRELIMINARY AND SHOULD NOT BE CONSIDERED FINAL. FINAL DRAWINGS WILL BE ISSUED ONLY AFTER AN ORDER HAS BEEN PLACED AND DESIGNATED "FOR FABRICATION".

MEMBER TABLE FRAME LINE A			
QUAN	MARK	PART	LENGTH
12	DJ-3	08X35C16	13'-5 1/2"
14	DJ-4	08X35C16	14'-1 3/4"
9	DH-1	08X35C16	3'-0"
4	DH-2	08X35C16	12'-0"
6	DS-1	08X35C16	3'-0"
1	G-12	08X25Z14	23'-9 1/2"
1	G-13	08X25Z12	23'-9 1/2"
2	G-14	08X25Z16	23'-9 1/2"
1	G-15	08X25Z13	23'-9 1/2"
80	G-16	08X25Z16	24'-5 1/2"
2	G-17	08X25Z13	24'-5 1/2"
2	G-18	08X25Z14	24'-5 1/2"
1	G-19	08X25Z16	28'-1"
3	G-20	08X25Z16	9'-6 1/2"
1	G-21	08X25Z16	28'-1"
4	G-22	08X25Z16	23'-9 1/2"
1	G-23	08X25Z13	23'-9 1/2"
16	CB-4	CABLE500	27'-1 15/16"
16	CB-5	CABLE500	26'-8 5/16"
16	JB-1	08X35C16	6'-8 1/2"

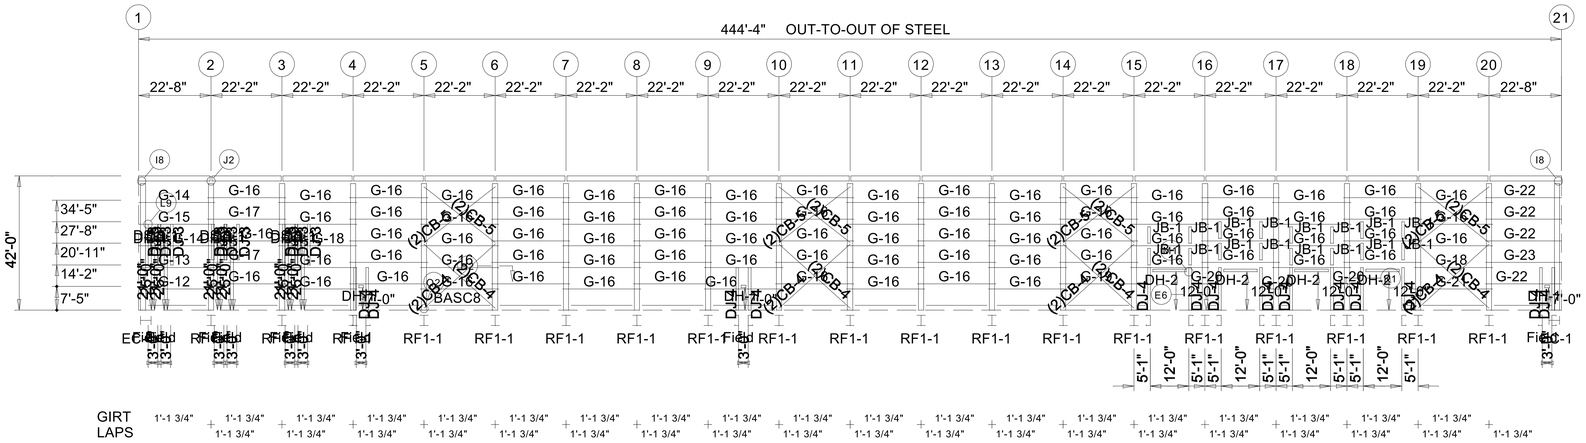

SIDEWALL FRAMING: FRAME LINE A

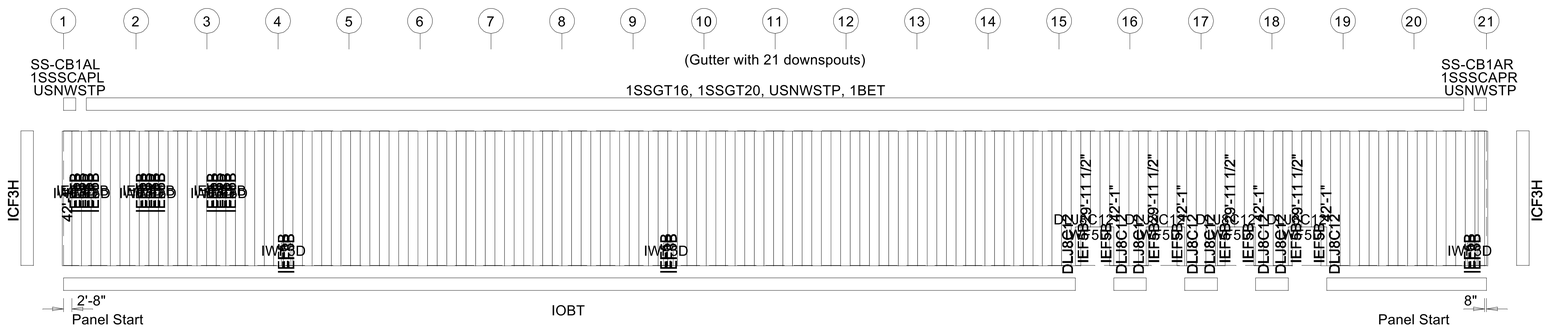

SIDEWALL SHEETING & TRIM: FRAME LINE A

PANELS: 26 Ga. R - TBD

DRAWING IS NOT TO SCALE

TRIM COLORS			
EAVE TRIM	= TBD	CORNER TRIM	= TBD
BASE TRIM	= TBD	GUTTER	= TBD
DOOR TRIM	= TBD	DOWNSPOUTS	= TBD
RAKE TRIM	= TBD		

* LINER TRIM = Liner panel color

* SOFFIT TRIM = Soffit panel color

* ONLY APPLICABLE IF LINER TRIM OR SOFFIT PANEL IS INDICATED ON BUILDING ORDER.

GENERAL NOTES:

1. Use TEK5WW screws in place of SD150 panel screws at all 10 gage members.
2. All connections to door or window jambs where the clip is not designated in the clip table / drawing are made with JC# clips (#= Girt Depth).

Chester OP5 | 90'-0" x 444'-4" x 42'-0" | DATE: 6/30/20 | REVISION: 0 | DWN: | APPD: | ENG:

F.O.16802-1-1

REVISION HISTORY

REV.	DESCRIPTION	DATE

Chester OP5

DRAWING STATUS

THESE DRAWINGS HAVE BEEN GENERATED FOR VISUALIZATION PURPOSES ONLY. THEY ARE PRELIMINARY AND SHOULD NOT BE CONSIDERED FINAL. FINAL DRAWINGS WILL BE ISSUED ONLY AFTER AN ORDER HAS BEEN PLACED AND DESIGNATED "FOR FABRICATION".

PAGE OF

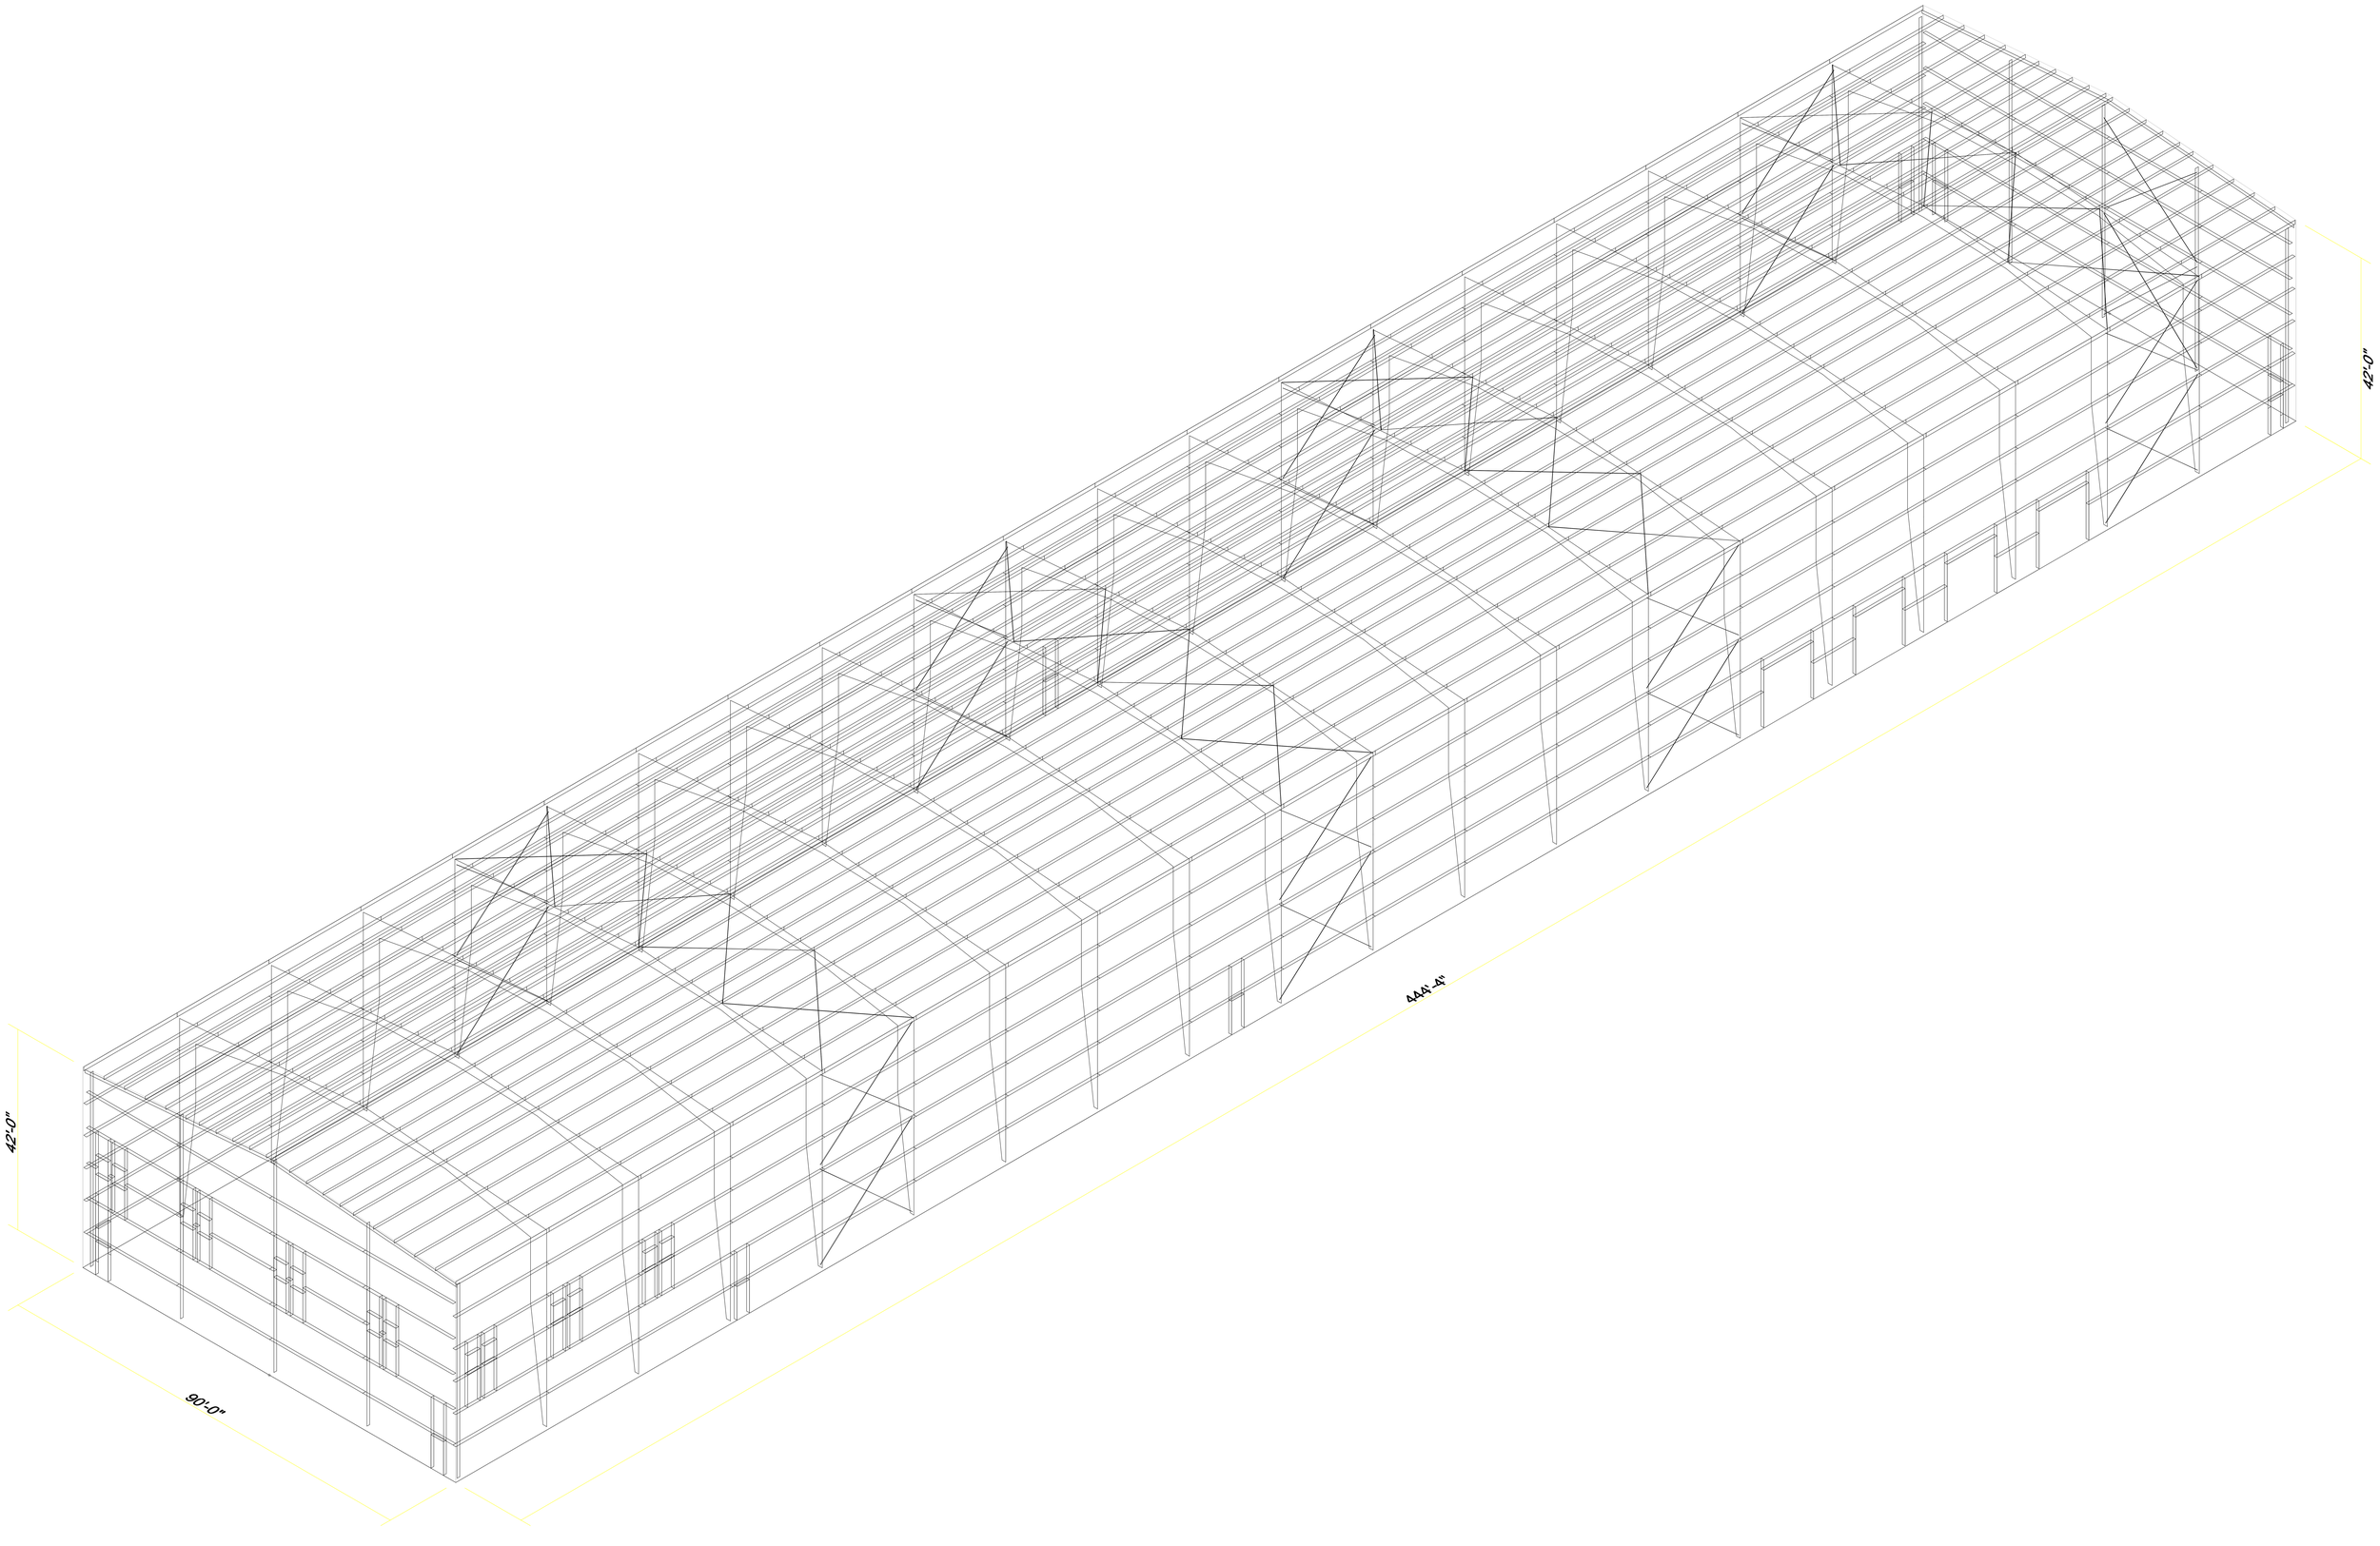
42'-0"
444'-4"
42'-0"
90'-0"

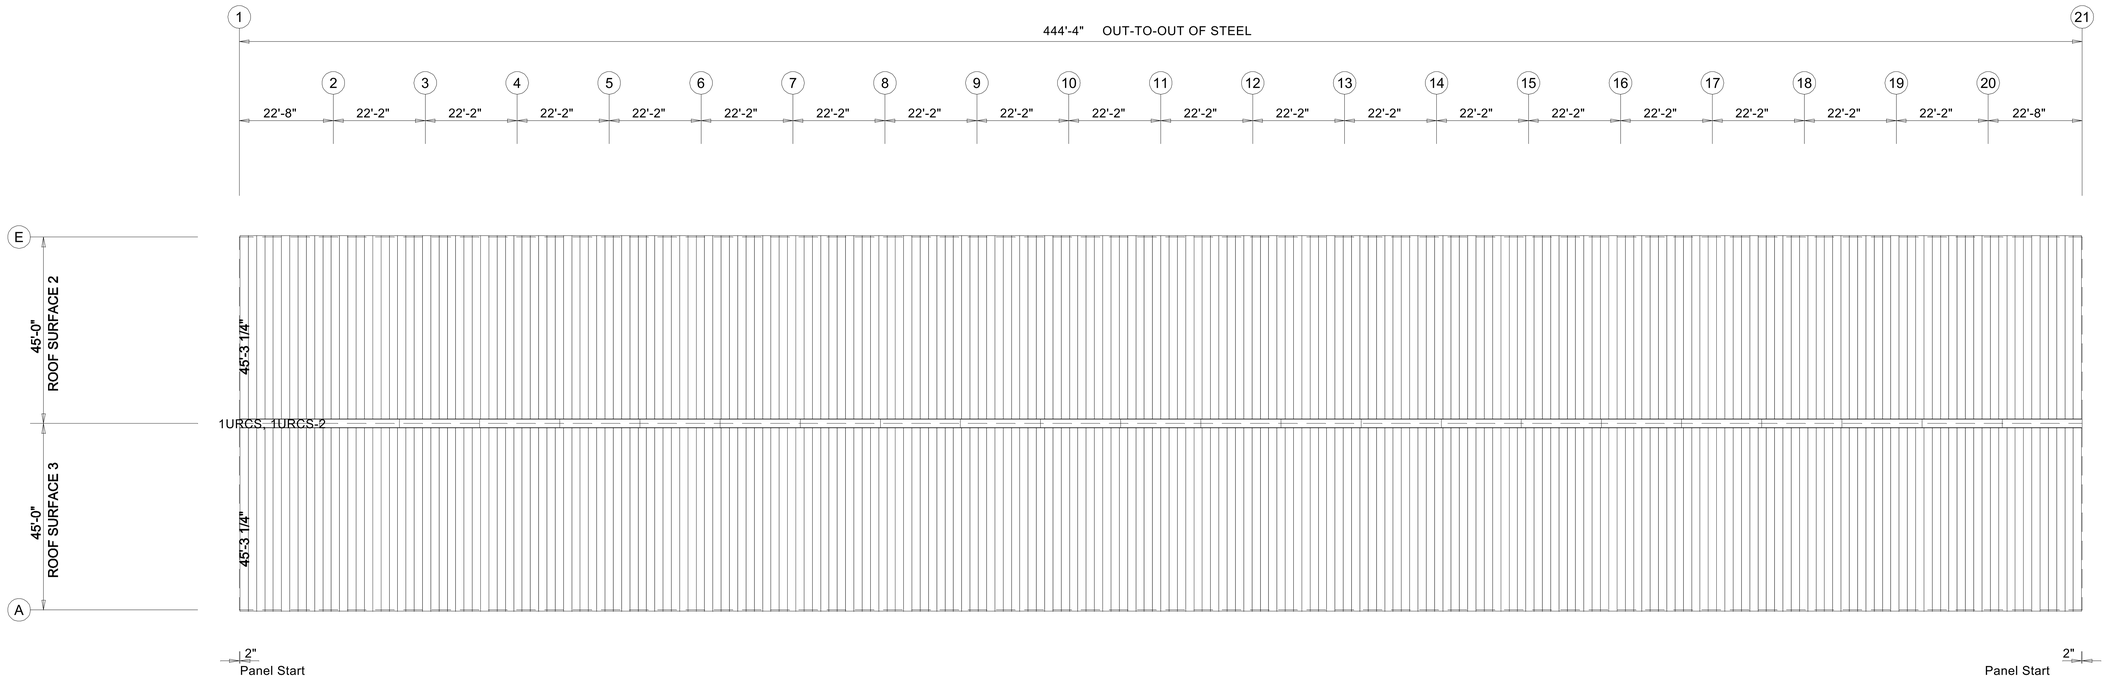

ROOF SHEETING PLAN

PANELS: 24 Ga. L4 - Galvalume

GENERAL NOTES:

Panel "Start" and "End" dimensions must be followed for the proper installation of the gable trim(s) provided.

DRAWING IS NOT TO SCALE

Chester OP5
90'-0" x 444'-4" x 42'-0"
DATE: 6/30/20
REVISION: 0
ENG:
DWN:
APPD:

F.O.16802-1-1

REVISION HISTORY

REV.	DESCRIPTION	DATE

Chester OP5
DRAWING STATUS

THESE DRAWINGS HAVE BEEN GENERATED FOR VISUALIZATION PURPOSES ONLY. THEY ARE PRELIMINARY AND SHOULD NOT BE CONSIDERED FINAL. FINAL DRAWINGS WILL BE ISSUED ONLY AFTER AN ORDER HAS BEEN PLACED AND DESIGNATED "FOR FABRICATION".

PAGE OF