Drawing Name: Z:\1993.01 – Nelson – 26 McBride Road\1993.01 – SITE PLAN.dwg Date Printed: Oct 19, 2023, 4:06pm

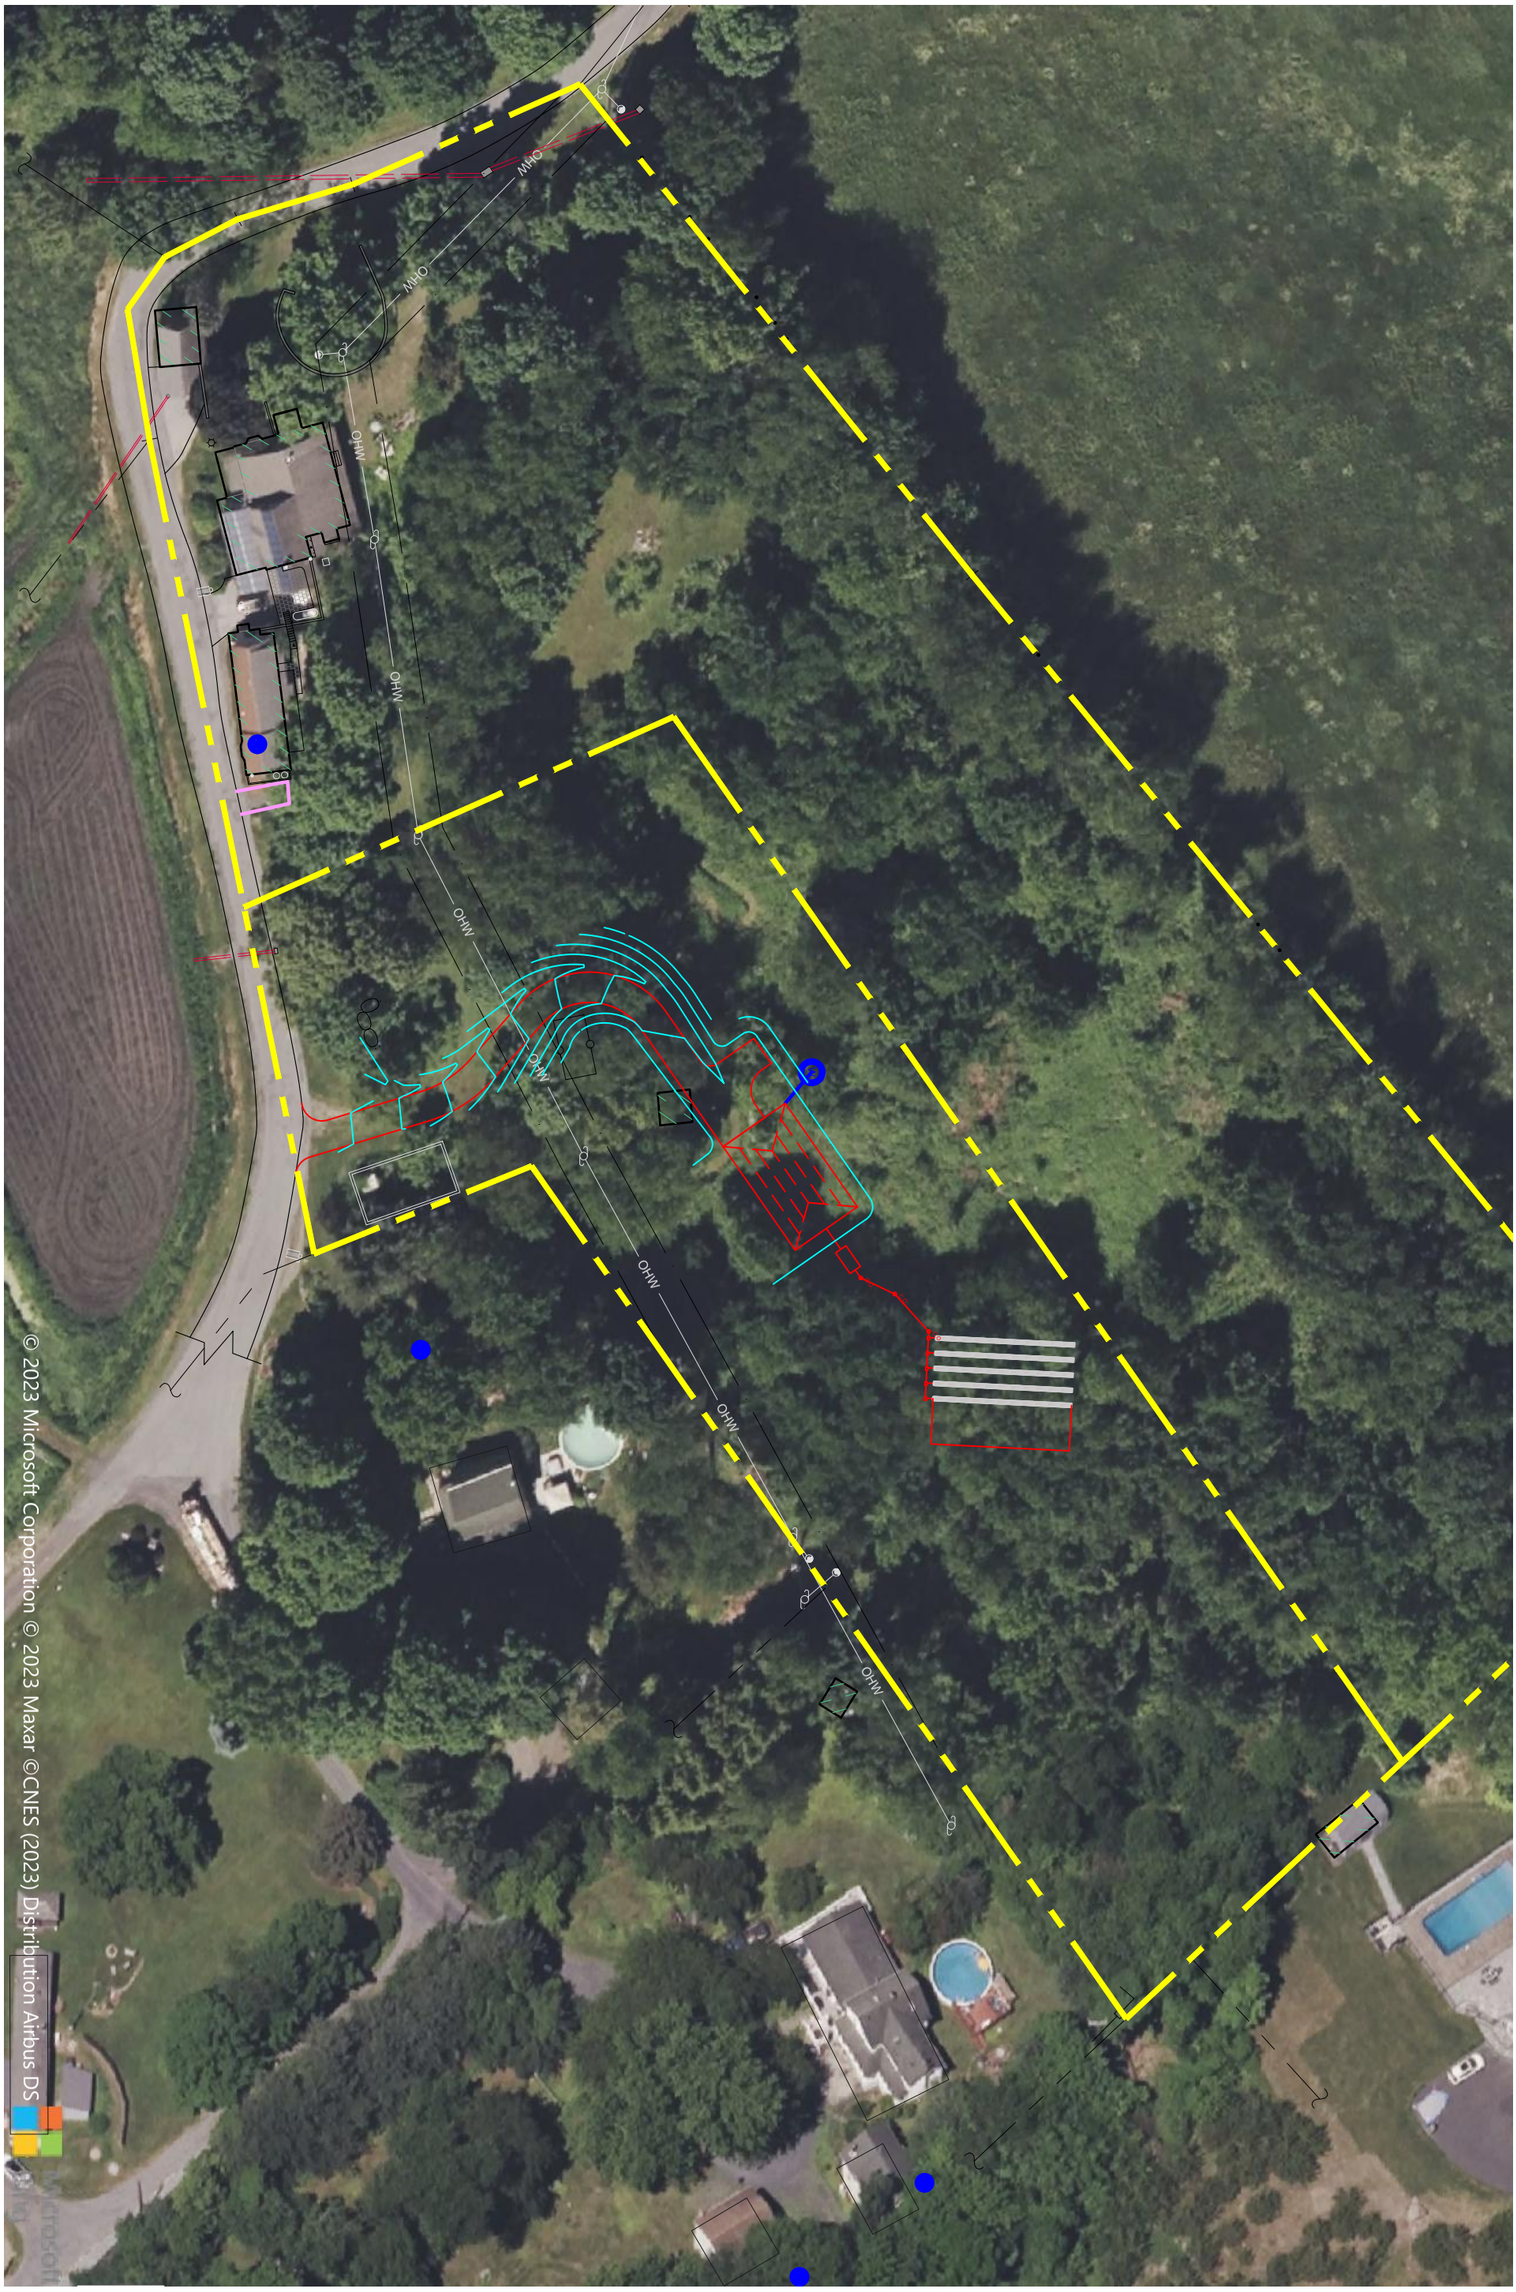

AERIAL PLAN	NELSON LOT LINE CHANGE 26 MCBRIDE ROAD TOWN OF CHESTER ORANGE COUNTY, NEW YORK	DATE: 10/19/23 SCALE: 1" = 60'	JOB # 1993.01 SHEET # F-1	ENGINEERING & SURVEYING PROPERTIES Achieving Successful Results with Innovative Designs MONTGOMERY OFFICE 71 CLINTON STREET MONTGOMERY, NY 12549 Ph: (845) 457-7727 WWW.EP-PC.COM

©COPYRIGHT 2022 ENGINEERING & SURVEYING PROPERTIES, PC