

SECTION 7, BLOCK 1, LOT

N/F
MORTORANO
LOT # 2
F.M. 7124

SURVEY OF PROPERTY
FOR


JOAN W. OSTRER

TOWN OF CHESTER ORANGE COUNTY, N.Y.
SCALE: 1" = 50' JUNE 25, 1993 AREA = 1.9176 ACS.

REFERENCE: BEING LOT #1 ON MAP ENTITLED "FINAL
SUBDIVISION, PLAT PREPARED FOR MARIO
BERNARDINI" FILED IN O.C.C.O. ON JUNE 26, 1985
AS MAP No. 7124.

CERTIFIED TO: JOAN W. OSTRER AND FIDELITY NATIONAL
TITLE INSURANCE COMPANY OF NEW YORK,
TO BE CORRECT AND ACCURATE.

N/F
BERNARDINI
LOT # 4
F.M. 6087

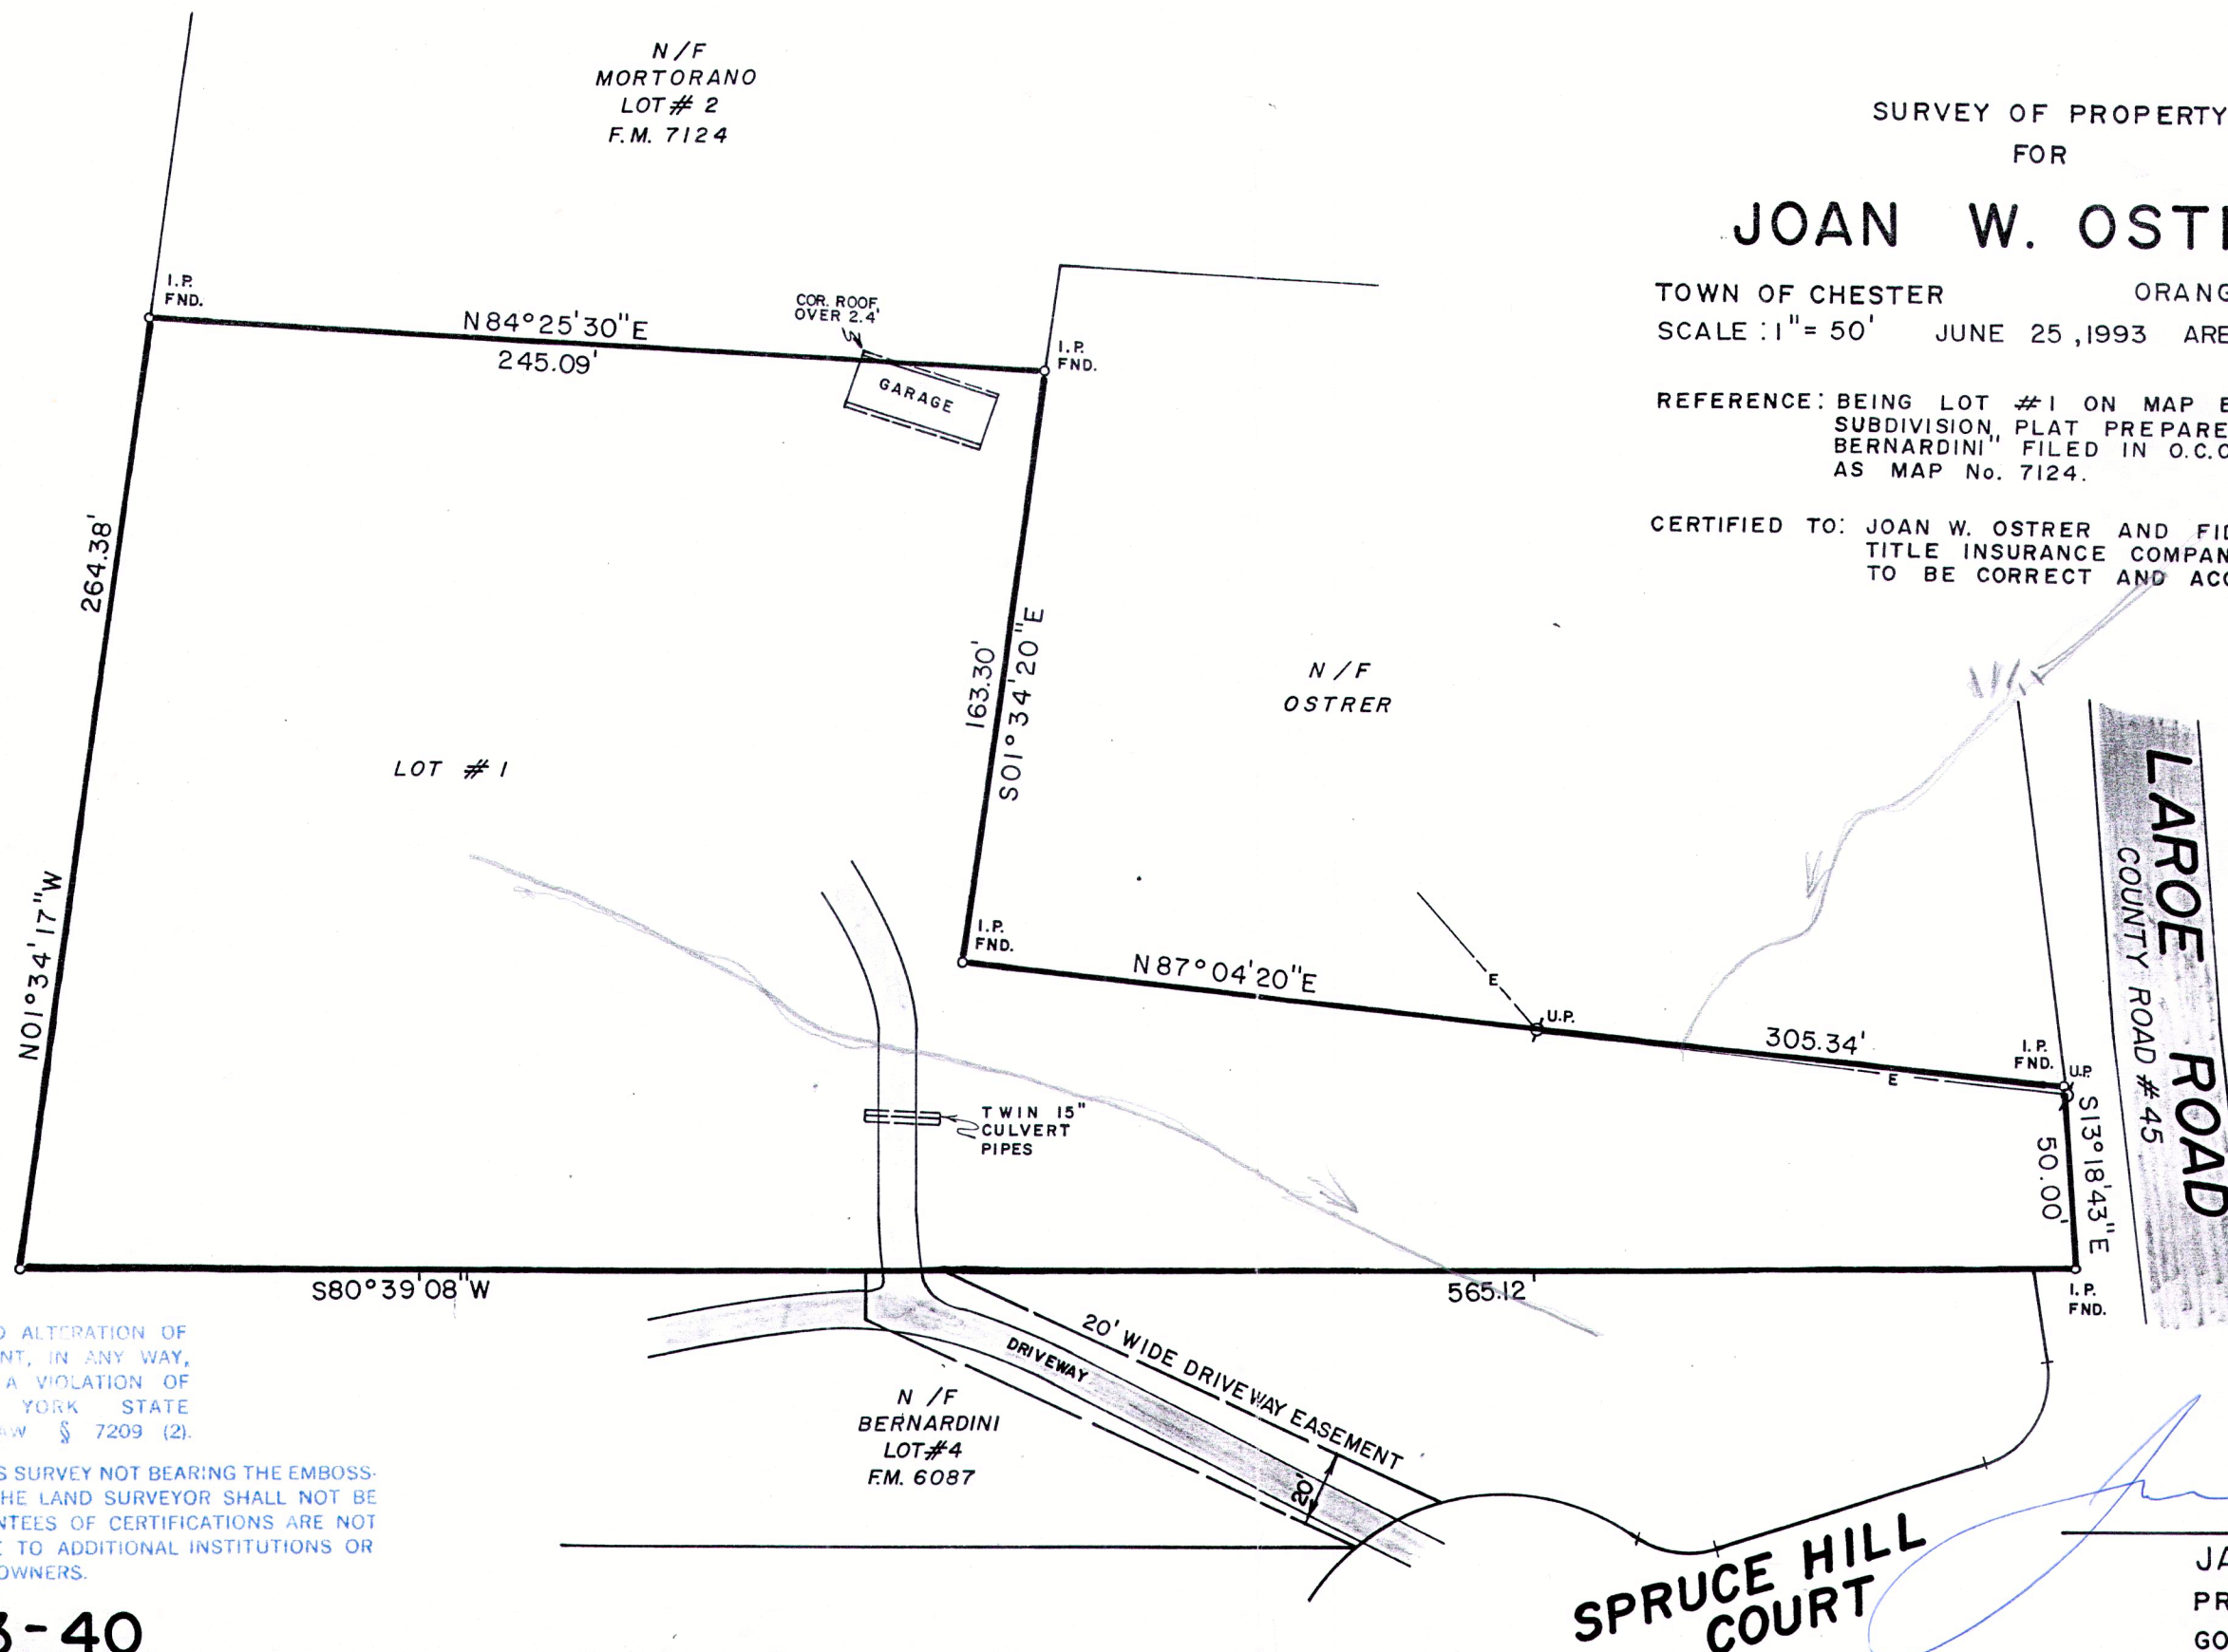

UNAUTHORIZED ALTERATION OF
THIS DOCUMENT, IN ANY WAY,
CONSTITUTES A VIOLATION OF
THE NEW YORK STATE
EDUCATION LAW § 7209 (2).

COPIES OF THIS SURVEY NOT BEARING THE EMBOSSED
SEAL OF THE LAND SURVEYOR SHALL NOT BE
VALID. GUARANTEES OF CERTIFICATIONS ARE NOT
TRANSFERABLE TO ADDITIONAL INSTITUTIONS OR
SUBSEQUENT OWNERS.

OR 93-40

SPRUCE HILL
COURT

LIC. 49087
JAMES A. DILLIN, PLS.
PROFESSIONAL LAND SURVEYOR
GOSHEN, NEW YORK