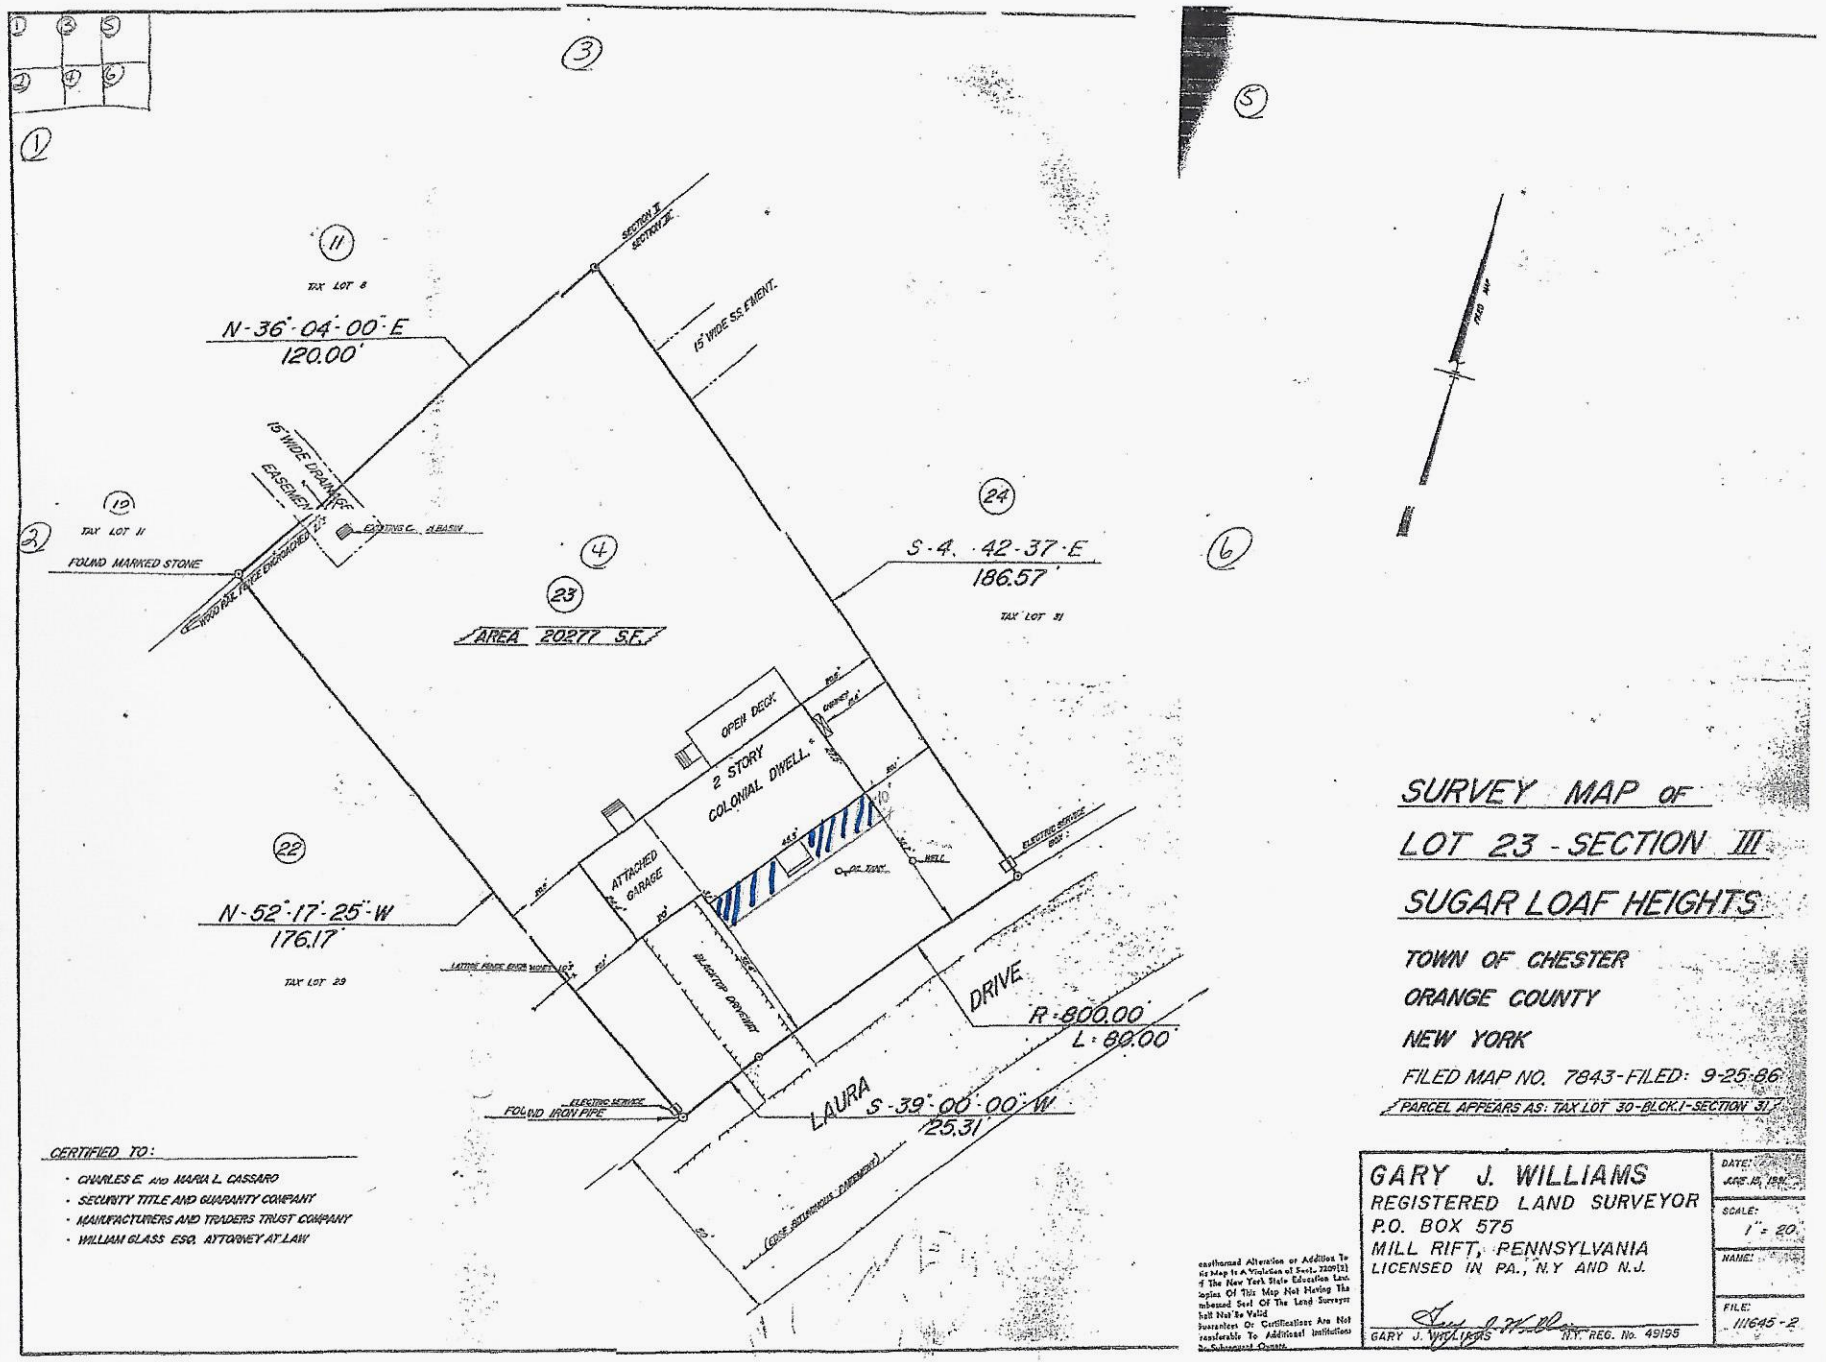



CERTIFIED TO:

- CHARLES E. AND MARIA L. CASSARO
- SECURITY TITLE AND GUARANTY COMPANY
- MANUFACTURERS AND TRADERS TRUST COMPANY
- WILLIAM GLASS ESQ. ATTORNEY AT LAW

# SURVEY MAP OF LOT 23 - SECTION III SUGAR LOAF HEIGHTS

TOWN OF CHESTER
ORANGE COUNTY
NEW YORK

FILED MAP NO. 7843 - FILED: 9-25-86

PARCEL APPEARS AS: TAX LOT 30 - BLOCK 1 - SECTION 31


GARY J. WILLIAMS
REGISTERED LAND SURVEYOR
P.O. BOX 575
MILL RIFT, PENNSYLVANIA
LICENSED IN PA., N.Y AND N.J.

GARY J. WILLIAMS N.Y. REG. No. 49195


DATE: AUG. 19, 1986
SCALE: 1" = 20'
NAME:
FILE: 111645-2


...unauthorized Alteration or Addition To ...is Map Is A Violation of Sect. 7209(2) of The New York State Education Law. ...opies Of This Map Not Having The ...inbossed Seal Of The Land Surveyor ...hall Not Be Valid ...Guarantees Or Certifications Are Not ...ransferable To Additional Institutions ...Subsequent Owners.